


CITY OF TURLOCK

CAPITAL PROJECT 20-004

2020 SLURRY SEALS

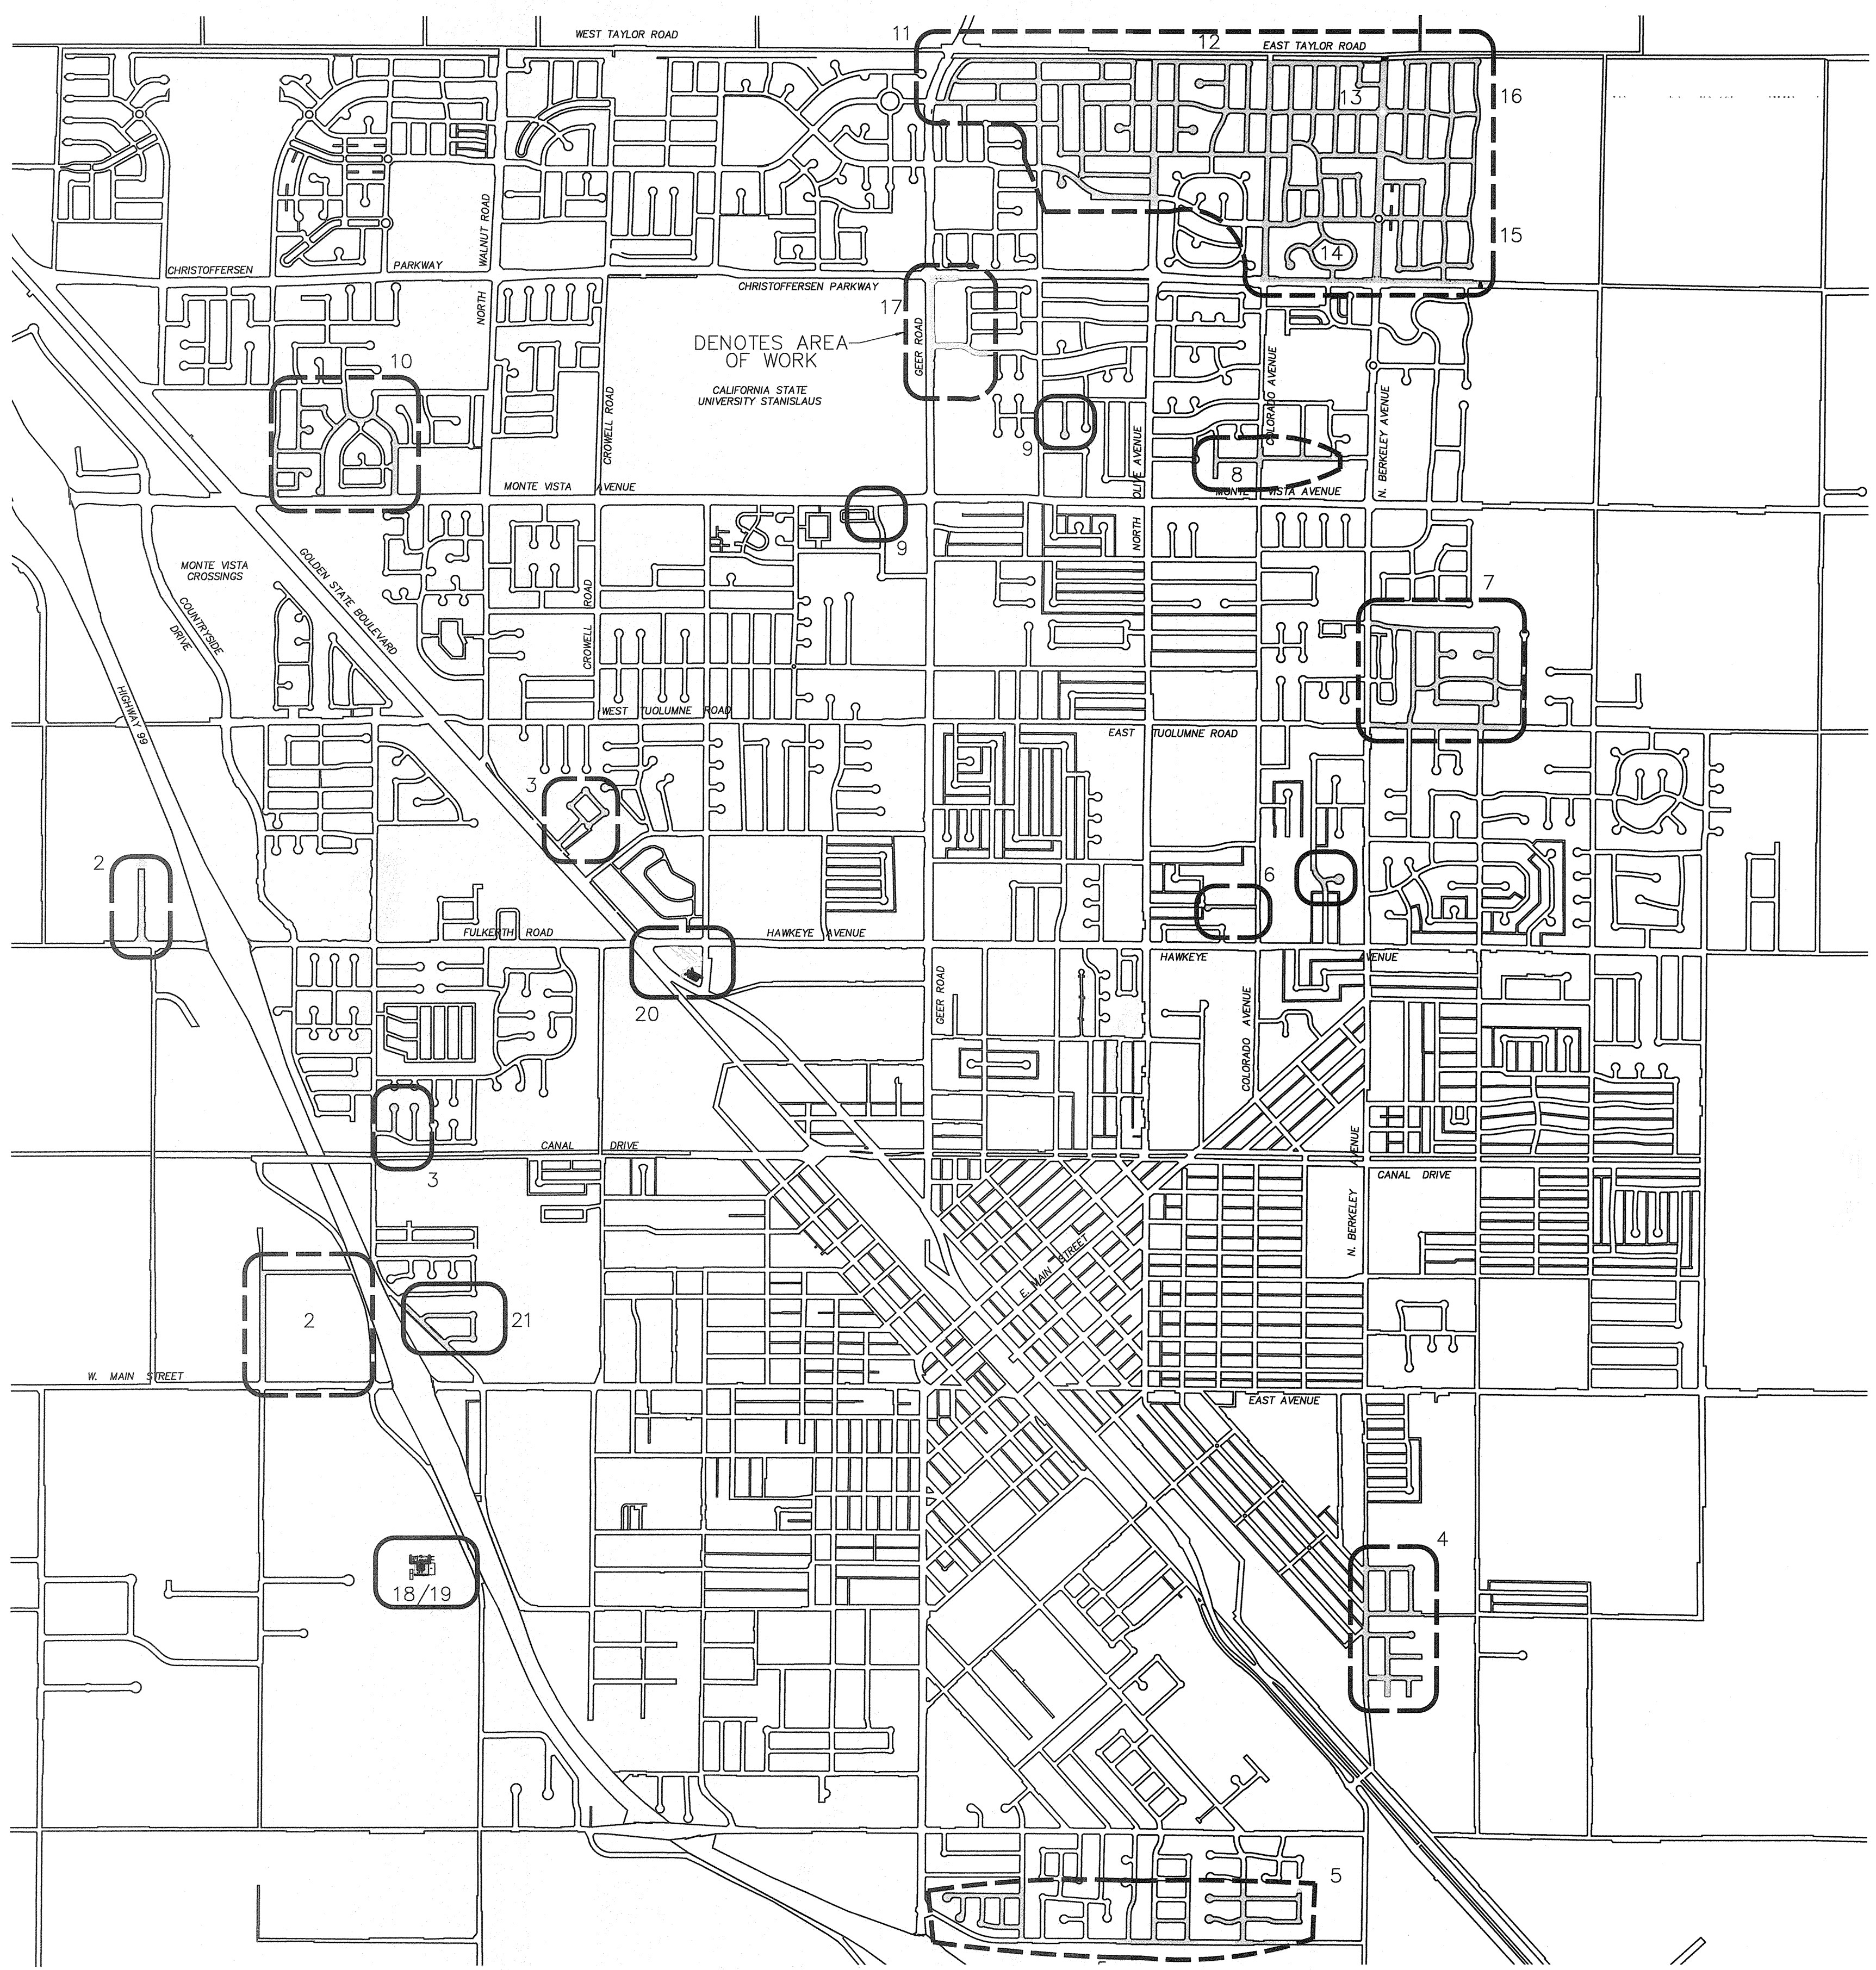

VICINITY MAP

SHEET INDEX

SHEET	DESCRIPTION
1	SHEET INDEX, LEGEND & VICINITY MAP
2	CONSTRUCTION PLAN
3	CONSTRUCTION PLAN
4	CONSTRUCTION PLAN
5	CONSTRUCTION PLAN
6	CONSTRUCTION PLAN
7	CONSTRUCTION PLAN
8	CONSTRUCTION PLAN
9	CONSTRUCTION PLAN
10	CONSTRUCTION PLAN
11	CONSTRUCTION PLAN
12	CONSTRUCTION PLAN
13	CONSTRUCTION PLAN
14	CONSTRUCTION PLAN
15	CONSTRUCTION PLAN
16	CONSTRUCTION PLAN
17	CONSTRUCTION PLAN
18	CONSTRUCTION PLAN
19	CONSTRUCTION PLAN
20	CONSTRUCTION PLAN
21	CONSTRUCTION PLAN

ABBREVIATIONS

RW	RIGHT-OF-WAY
?	PROPERTY LINE
?	CENTER LINE
i	FLOWLINE
P	PAVEMENT
EP	EDGE OF PAVEMENT
TC	TOP OF CURB
EX	EXISTING
PROP	PROPOSED
GB	GRADE BREAK
HP	HIGH POINT
LP	LOW POINT
AP	ANGLE POINT
UP	UTILITY POLE
LF	LINEAR FOOT
CB	CATCH BASIN
SS	SANITARY SEWER
SD	STORM DRAIN
W	WATER
INV	INVERT
SSMH	SANITARY SEWER MANHOLE
SSCO	SANITARY SEWER CLEAN OUT
SDMH	STORM DRAIN MANHOLE

CONTACTS

CITY OF TURLOCK, DEVELOPMENT SERVICES DEPARTMENT
(209) 668-5520 ENGINEERING DIVISION

CITY OF TURLOCK, MUNICIPAL SERVICES DEPARTMENT
(209) 668-5590 FOR SEWER, STORM AND WATER LINES

TURLOCK IRRIGATION DISTRICT (ELECTRICAL)
(209) 883-8419 DAVID PORATH

TURLOCK IRRIGATION DISTRICT (IRRIGATION)
(209) 883-8367 TODD TROGLIN

CHARTER COMMUNICATIONS
(209) 633-3311 ABEL DAVILA

PACIFIC GAS & ELECTRIC (GAS)
(209) 576-6662 DAVID LOOMIS

AT&T
(209) 549-5847 SHARON DINNELL

FIRE DEPARTMENT (NON-EMERGENCY)
(209) 668-5580

POLICE DEPARTMENT (NON-EMERGENCY)
(209) 668-5550

AMBULANCE
(209) 632-2271

TURLOCK SCAVENGER
(209) 668-7274



NOTE:
ALL REFERENCES AND WRITTEN
DIMENSIONS SHALL TAKE
PREFERENCE OVER SCALED
DIMENSIONS AND SHALL BE
VERIFIED IN THE FIELD. ANY
DISCREPANCY SHALL BE BROUGHT
TO NOTICE OF THE ENGINEER
PRIOR TO THE COMMENCEMENT
OF ANY WORK.

NATHAN BRAY, P.E.
DIRECTOR OF DEVELOPMENT
SERVICES/CITY ENGINEER
5/21/20
PLANS APPROVAL DATE



STEPHEN FREMMING, P.E.
PRINCIPAL CIVIL ENGINEER
DATE: 5/21/20




CITY OF TURLOCK
DEVELOPMENT SERVICES
ENGINEERING DIVISION
156 S. BROADWAY, STE 150
(209) 668-5520

SHEET INDEX, LEGEND & VICINITY MAP
CAPITAL PROJECT #20-004
2020 SLURRY SEALS

VERIFY SCALE
BAR IS 1" ON
ORIGINAL DRAWING
0 6" 1"
IF NOT ONE INCH ON
THIS SHEET, ADJUST
SCALES ACCORDINGLY

DRAWN BY: RJ
REV. BY: --
CH. BY: SF
DATE: MAR 2020
SCALE: NONE
20-004 BASE.dwg

SHEET
1
OF 21

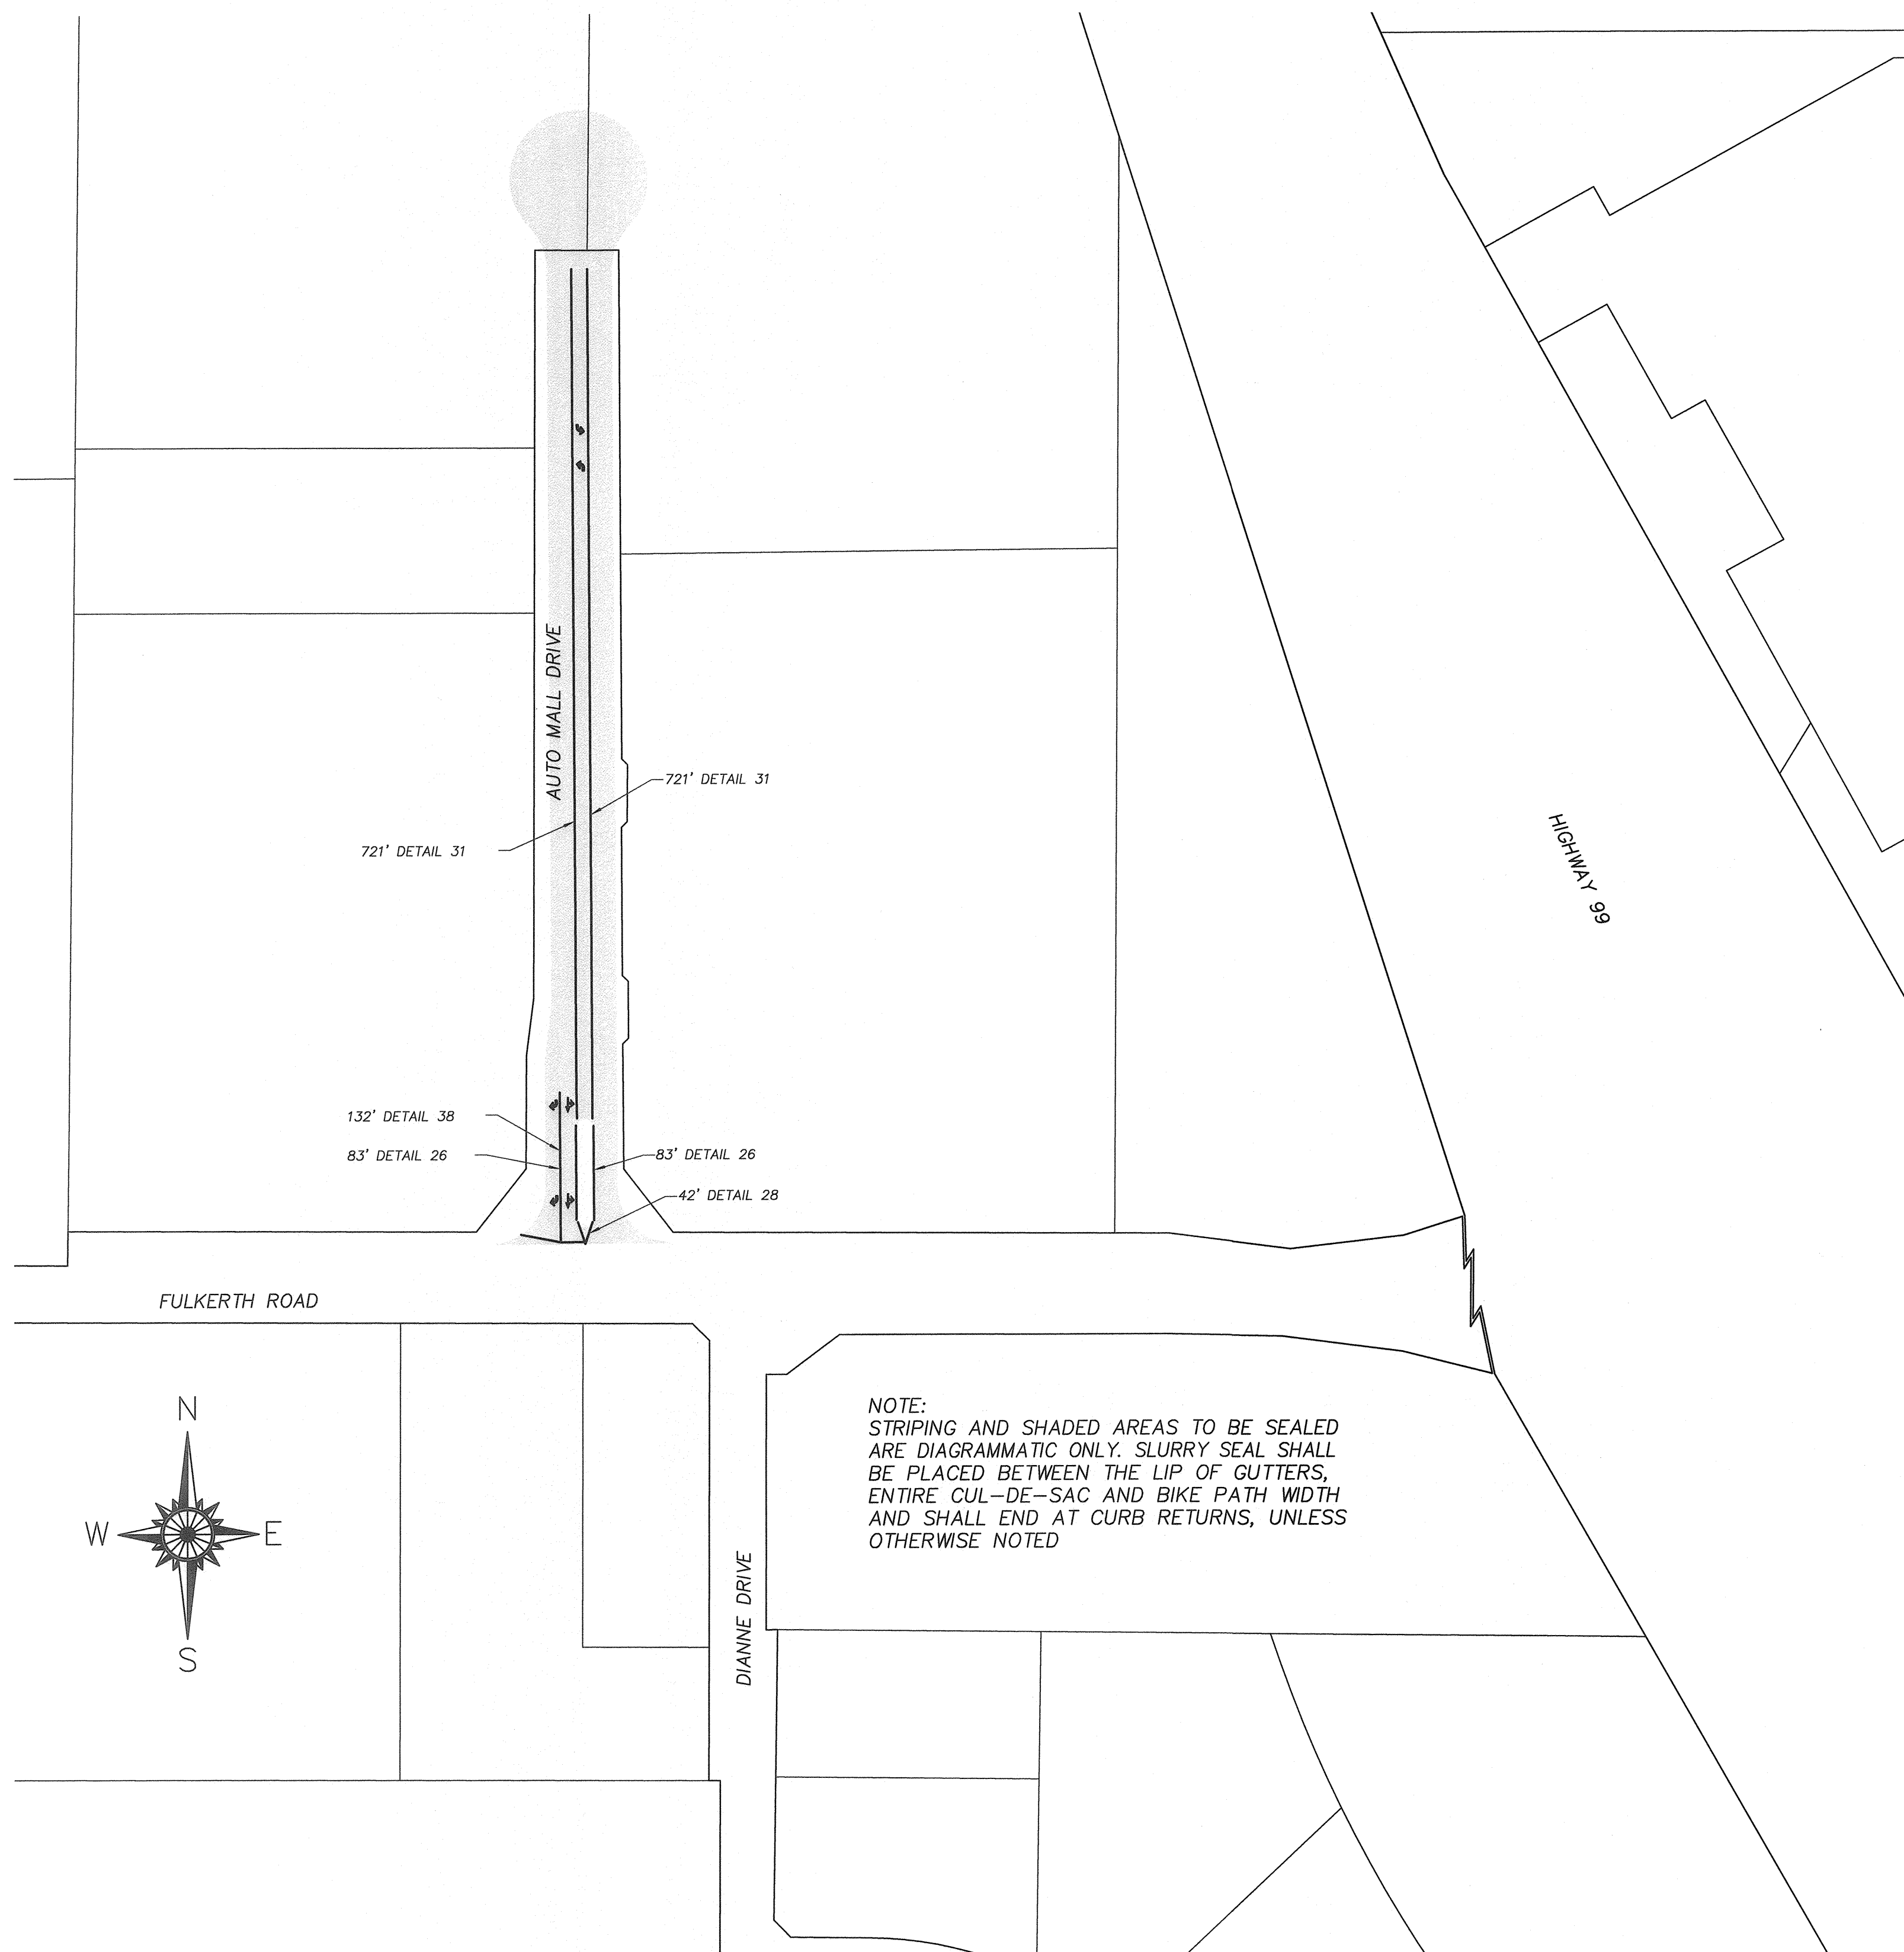


NOTE:
STRIPING AND SHADED AREAS TO BE SEALED
ARE DIAGRAMMATIC ONLY. SLURRY SEAL SHALL
BE PLACED BETWEEN THE LIP OF GUTTERS,
ENTIRE CUL-DE-SAC AND BIKE PATH WIDTH
AND SHALL END AT CURB RETURNS, UNLESS
OTHERWISE NOTED

SLURRY SEAL

STREET NAME	AREA (S.Y.)
AUTOMALL DRIVE	6,956
TOTAL	6,956

STRIPING

STREET NAME	STOP BAR	DETAIL 26	DETAIL 28	DETAIL 31	DETAIL 38	TYPE IV(R)	TYPE VII(L)	TYPE BB MARKER
AUTOMALL DRIVE	2	166'	42'	1,442'	132'	2	2	6
TOTALS	2	166'	42'	1,442'	132'	2	2	6

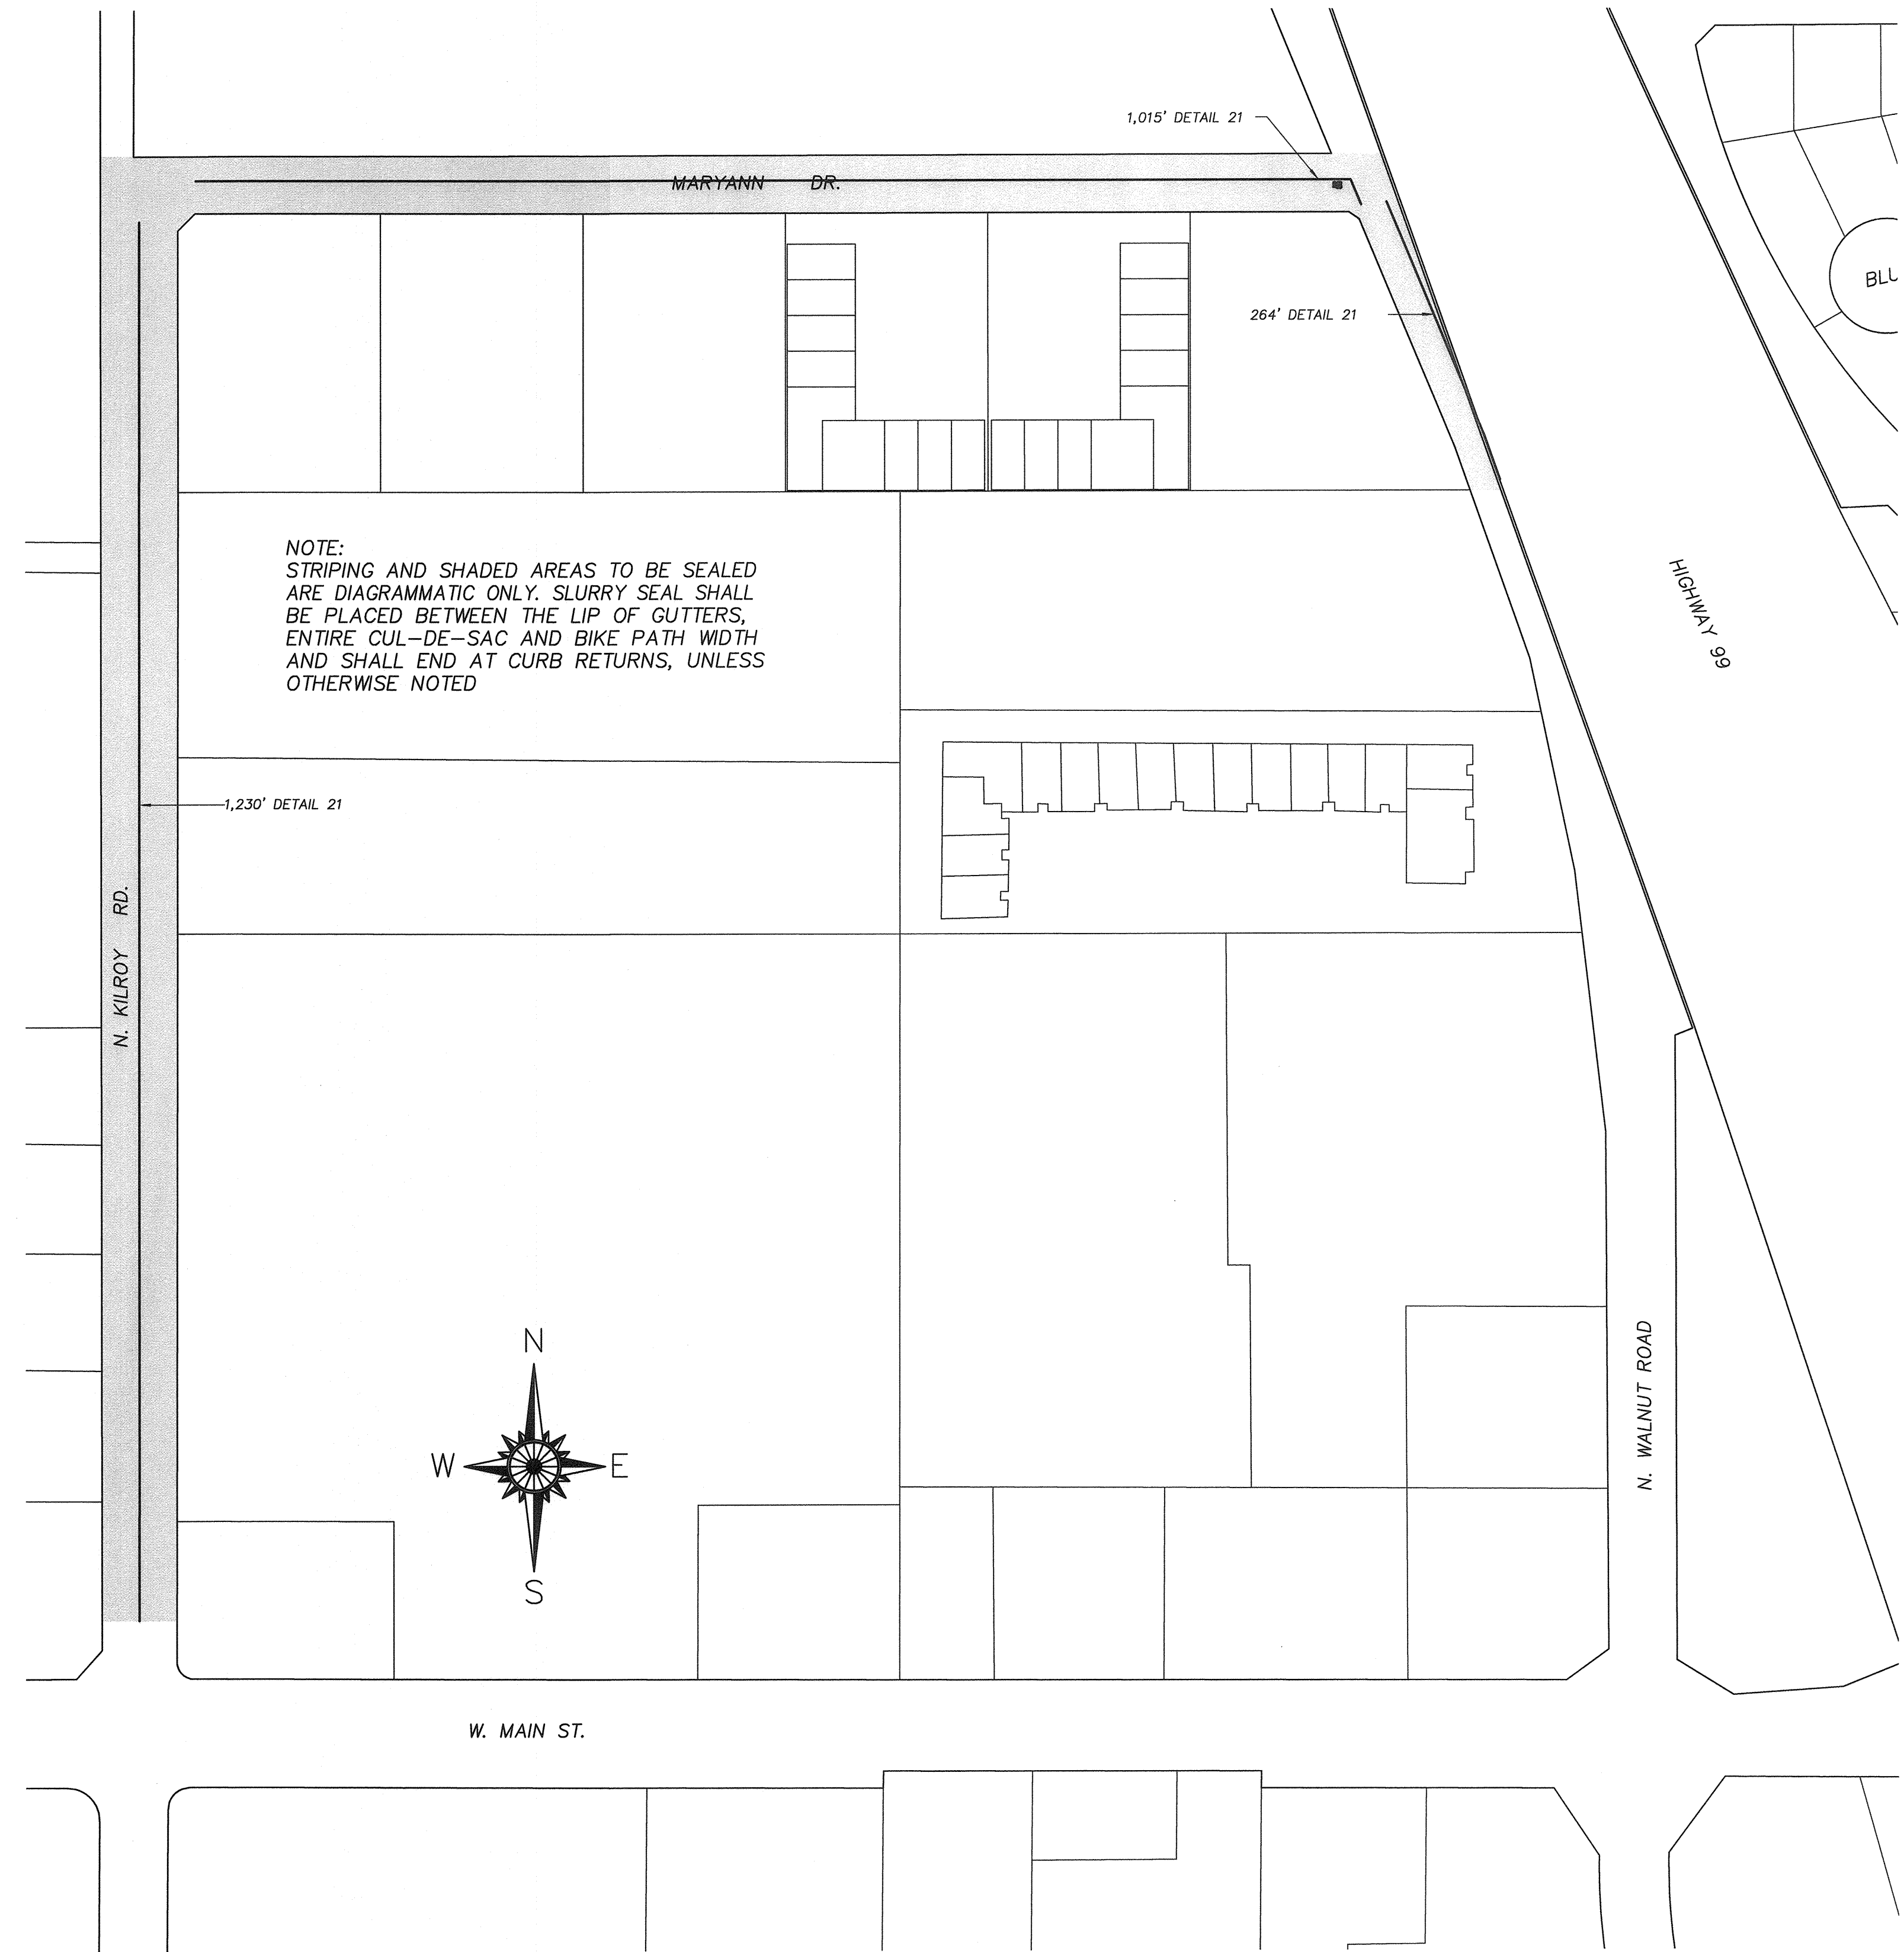

NOTE:
STRIPING AND SHADED AREAS TO BE SEALED
ARE DIAGRAMMATIC ONLY. SLURRY SEAL SHALL
BE PLACED BETWEEN THE LIP OF GUTTERS,
ENTIRE CUL-DE-SAC AND BIKE PATH WIDTH
AND SHALL END AT CURB RETURNS, UNLESS
OTHERWISE NOTED

SLURRY SEAL

STREET NAME	AREA (S.Y.)
N. KILROY ROAD	6,189
N. WALNUT ROAD	1,116
MARYANN DRIVE	4,833
TOTAL	12,138

STRIPING


STREET NAME	STOP BAR AND LEGEND	DETAIL 21	TYPE BB MARKER
N. KILROY ROAD	0	1,230'	3
N. WALNUT ROAD	0	264'	1
MARYANN DRIVE	2	1,015'	6
TOTALS	2	2,509'	10



Know what's below.
Call 811 before you dig.

NOTE:
ALL REFERENCES AND WRITTEN
DIMENSIONS SHALL TAKE
PREFERENCE OVER SCALED
DIMENSIONS AND SHALL BE
VERIFIED IN THE FIELD. ANY
DISCREPANCY SHALL BE BROUGHT
TO NOTICE OF THE ENGINEER
PRIOR TO THE COMMENCEMENT
OF ANY WORK.

NATHAN BRAY, P.E.
DIRECTOR OF DEVELOPMENT
SERVICES/CITY ENGINEER
5/27/20
PLANS APPROVAL DATE

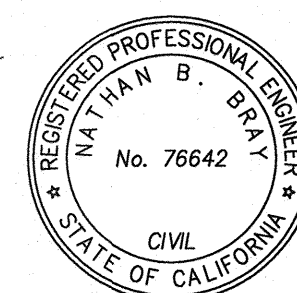

STEPHEN FREMMING, P.E.
PRINCIPAL CIVIL ENGINEER
DATE: 5/27/20




CITY OF TURLOCK
DEVELOPMENT SERVICES
ENGINEERING DIVISION
156 S. BROADWAY, STE 150
(209) 668-5520

CONSTRUCTION PLAN
CAPITAL PROJECT #20-004
2020 SLURRY SEALS

VERIFY SCALE
BAR IS 1" ON
ORIGINAL DRAWING
0 6" 8" 1"
IF NOT ONE INCH ON
THIS SHEET, ADJUST
SCALES ACCORDINGLY

DRAWN BY: RJ
REV. BY: --
CH. BY: SF
DATE: MAR 2020
SCALE: NONE
20-004 BASE.dwg

SHEET
2
OF 21

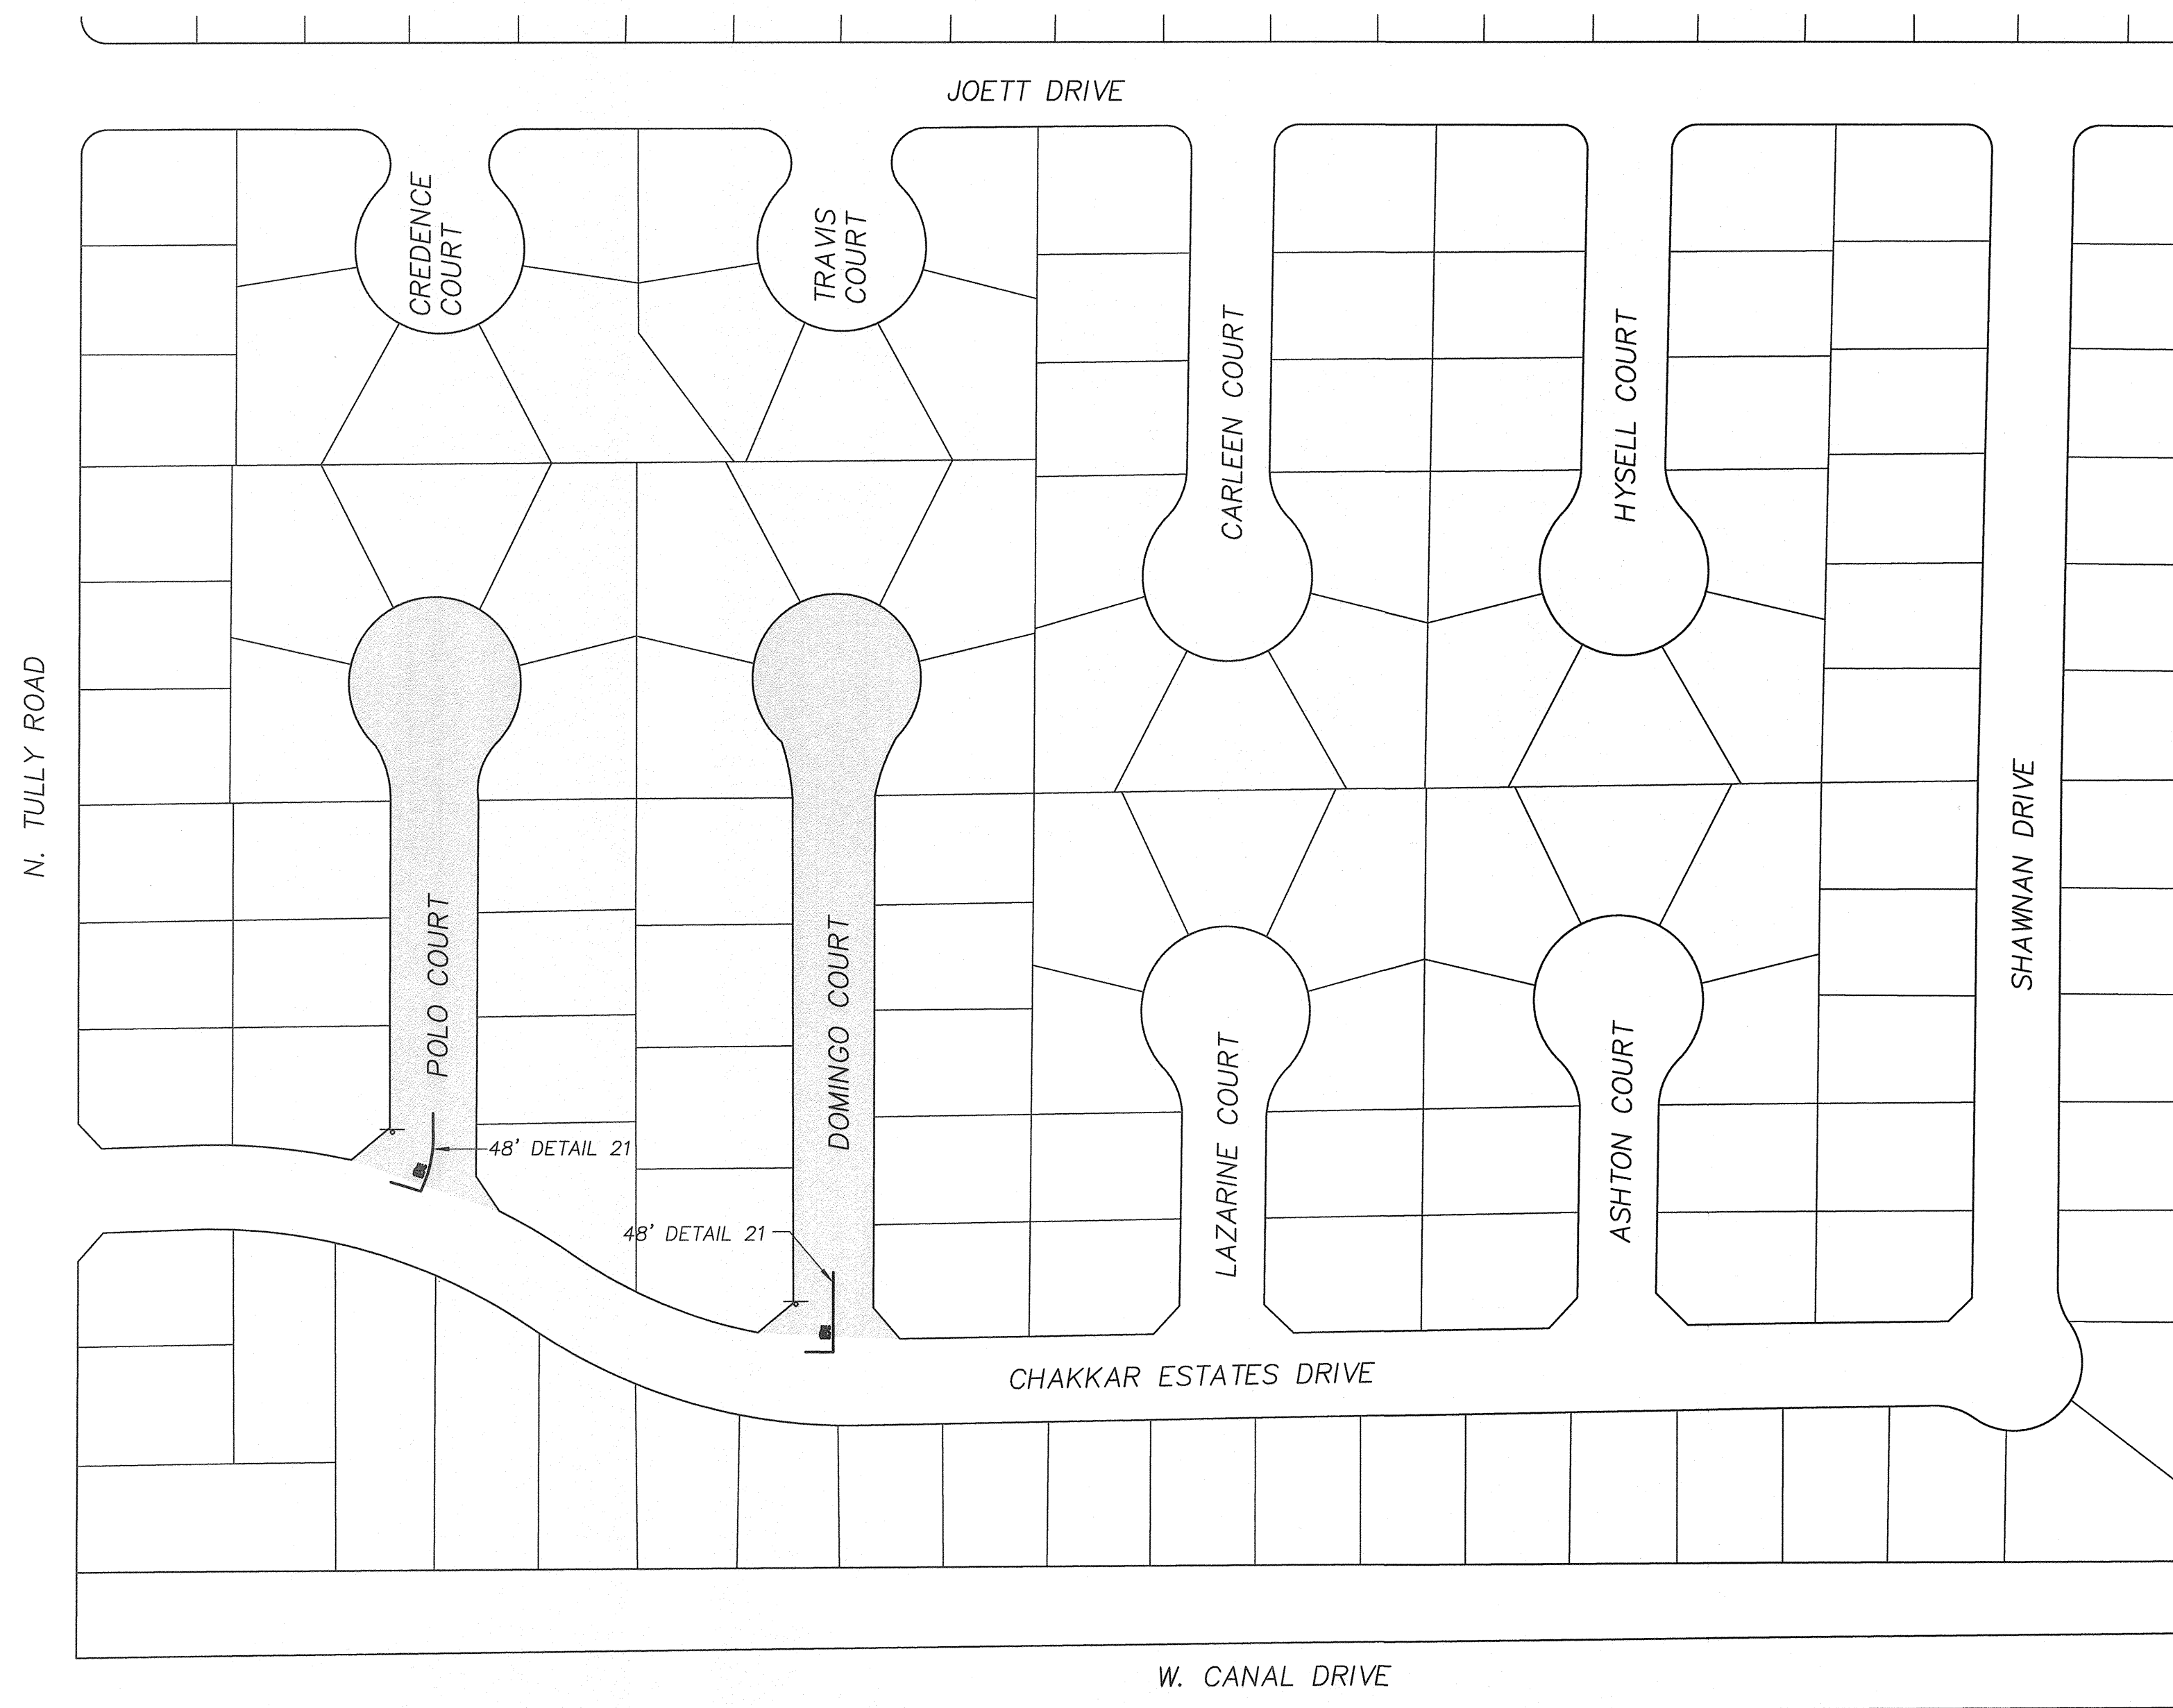


SLURRY SEAL

STREET NAME	AREA (S.Y.)
POLO COURT	1,712
DOMINGO COURT	1,935
TOTAL	3,647

STRIPING

STREET NAME	STOP BAR AND LEGEND	DETAIL 21	TYPE BB MARKER
POLO COURT	1	48'	2
DOMINGO COURT	1	48'	2
TOTALS	2	96'	4

NOTE:
STRIPING AND SHADED AREAS TO BE SEALED
ARE DIAGRAMMATIC ONLY. SLURRY SEAL SHALL
BE PLACED BETWEEN THE LIP OF GUTTERS,
ENTIRE CUL-DE-SAC AND BIKE PATH WIDTH
AND SHALL END AT CURB RETURNS, UNLESS
OTHERWISE NOTED

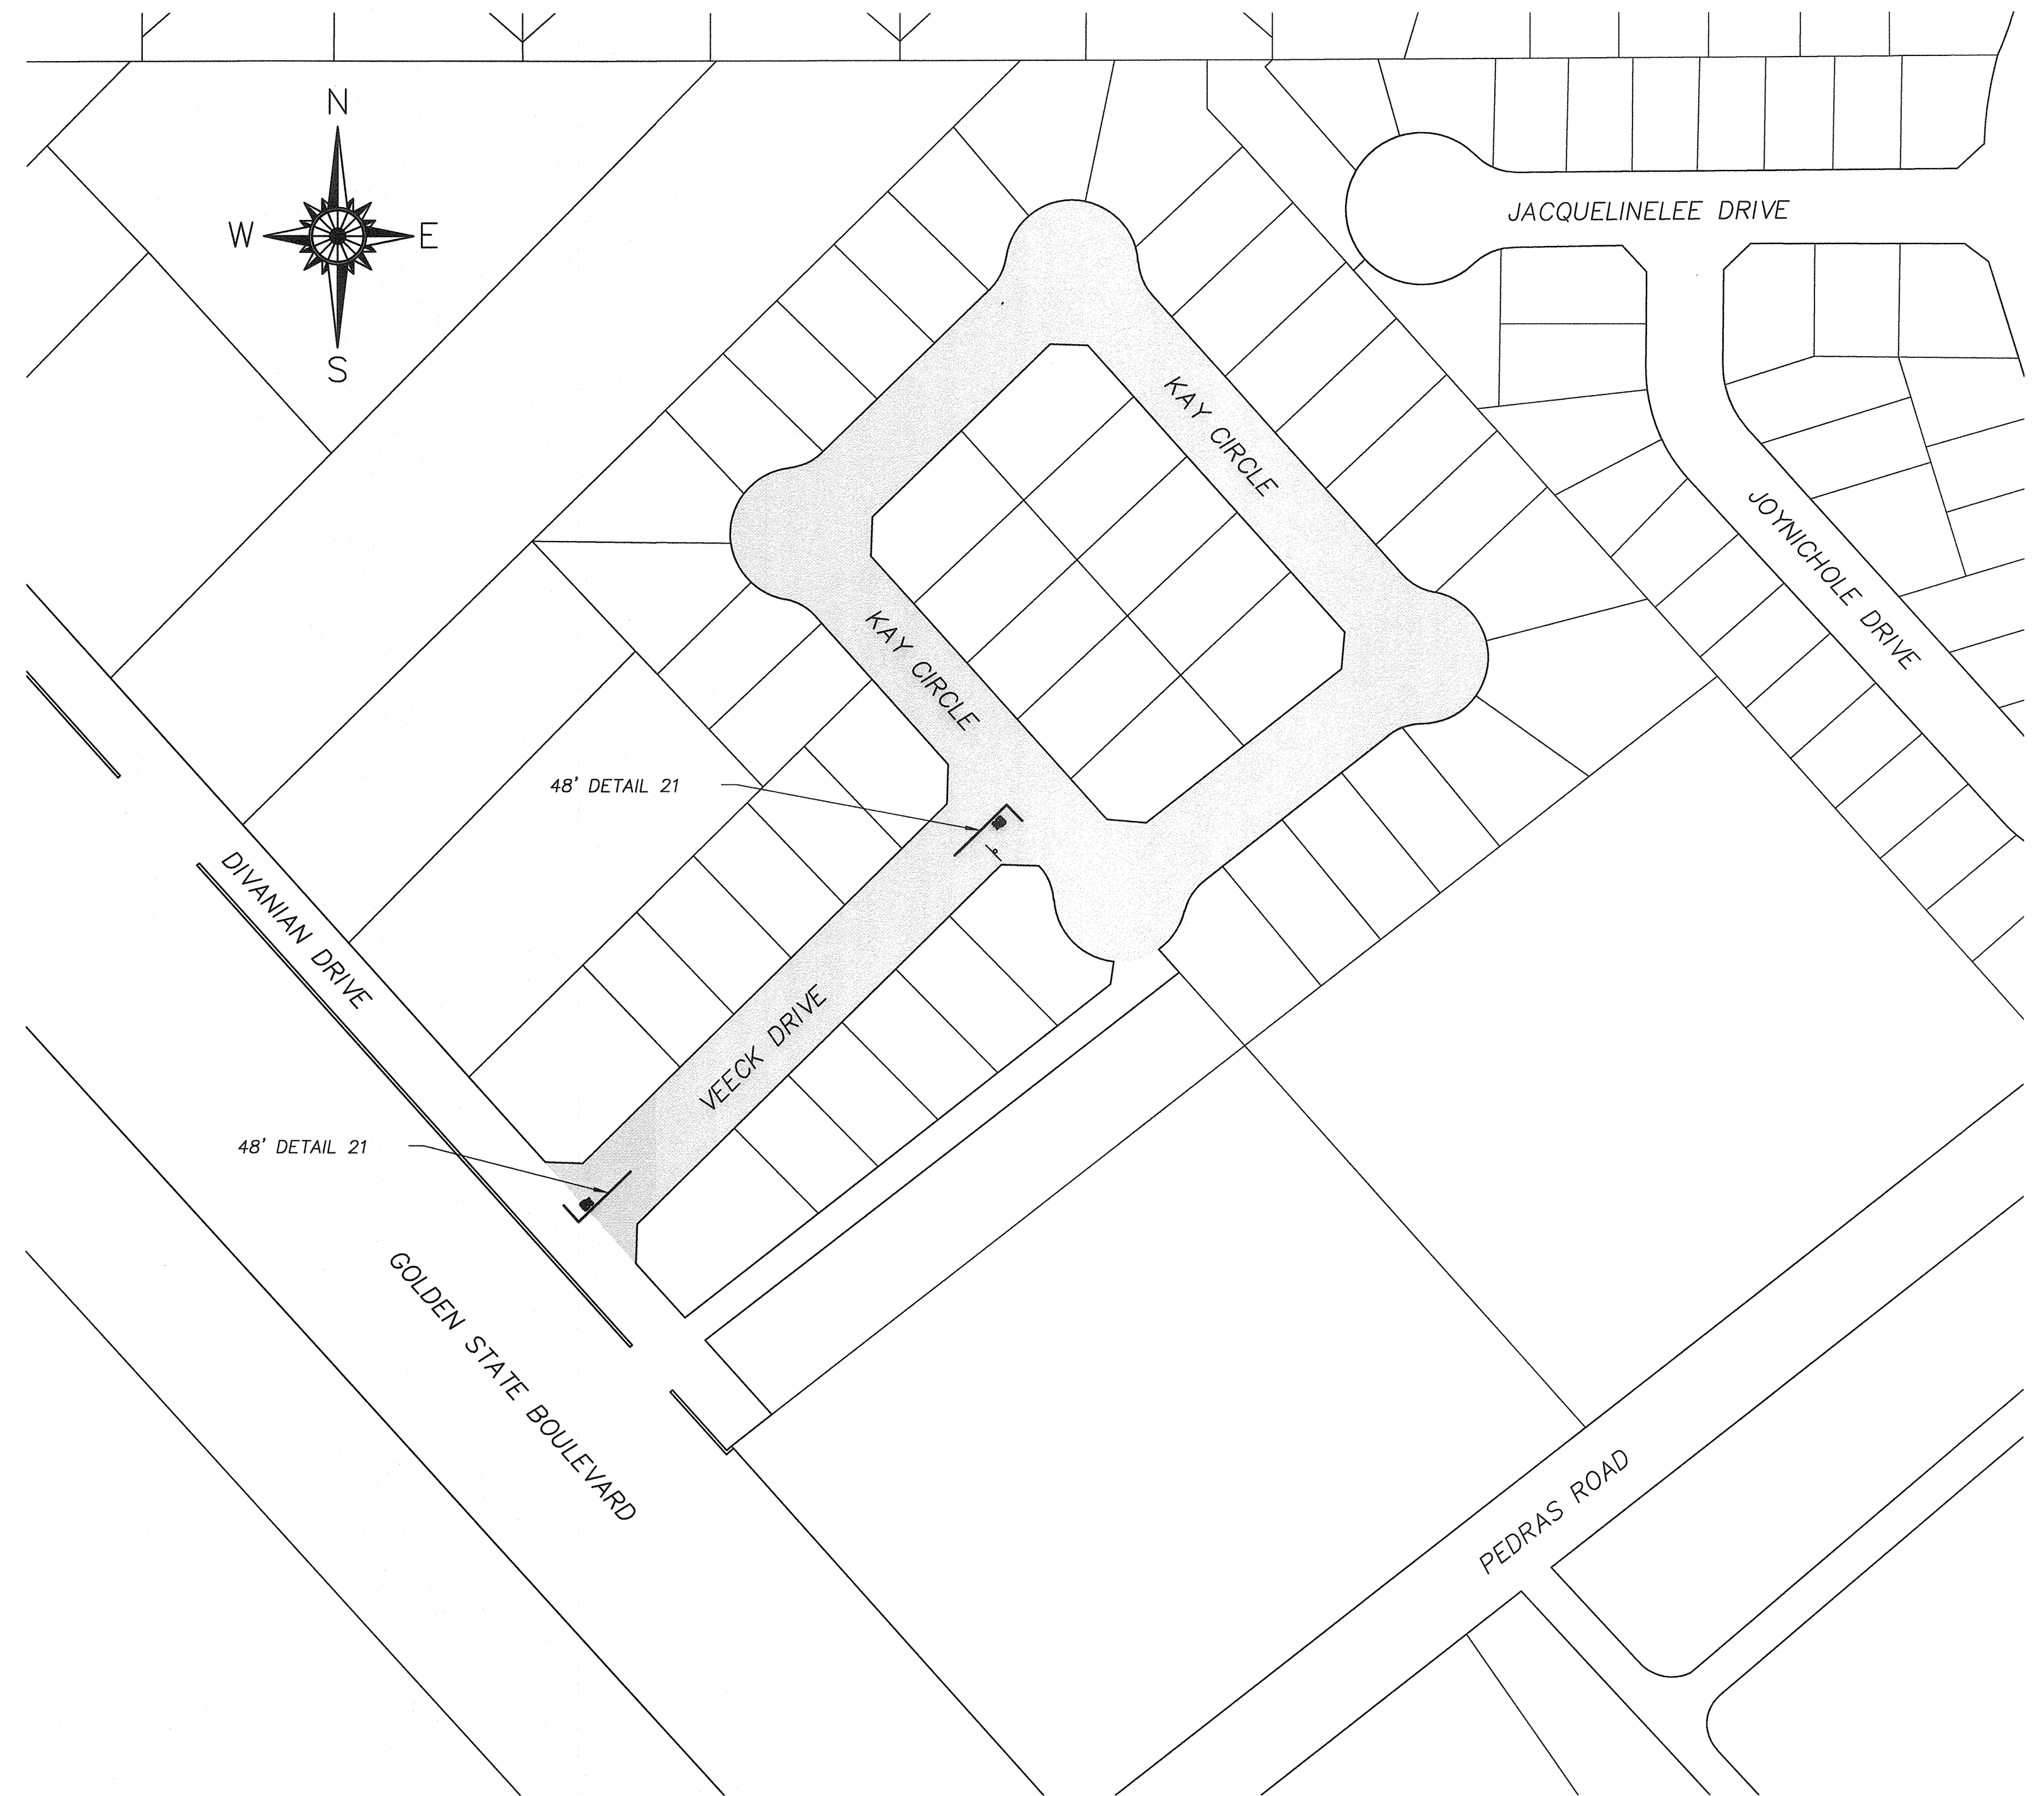


SLURRY SEAL

STREET NAME	AREA (S.Y.)
VEECK DRIVE	1,353
KAY CIRCLE	4,463
TOTAL	5,816

STRIPING

STREET NAME	STOP BAR AND LEGEND	DETAIL 21	TYPE BB MARKER
VEECK DRIVE	2	96'	1
KAY CIRCLE	0	0	6
TOTALS	2	96'	7

NOTE:
STRIPING AND SHADED AREAS TO BE SEALED
ARE DIAGRAMMATIC ONLY. SLURRY SEAL SHALL
BE PLACED BETWEEN THE LIP OF GUTTERS,
ENTIRE CUL-DE-SAC AND BIKE PATH WIDTH
AND SHALL END AT CURB RETURNS, UNLESS
OTHERWISE NOTED

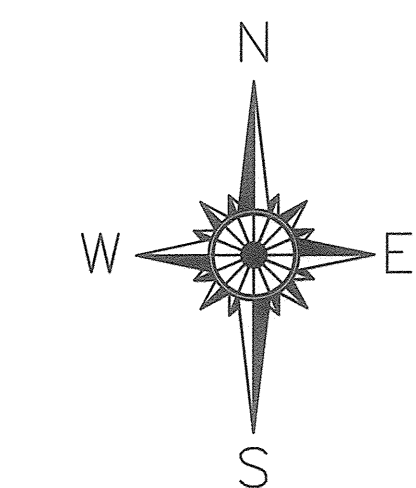

Know what's below.
Call 811 before you dig.

NOTE:
ALL REFERENCES AND WRITTEN
DIMENSIONS SHALL TAKE
PREFERENCE OVER SCALED
DIMENSIONS AND SHALL BE
VERIFIED IN THE FIELD. ANY
DISCREPANCY SHALL BE BROUGHT
TO NOTICE OF THE ENGINEER
PRIOR TO THE COMMENCEMENT
OF ANY WORK.

Nathan Bray
NATHAN BRAY, P.E.
DIRECTOR OF DEVELOPMENT
SERVICES/CITY ENGINEER
5/27/20
PLANS APPROVAL DATE



Stephen Fremming
STEPHEN FREMMING, P.E.
PRINCIPAL CIVIL ENGINEER
DATE: 5/27/20



CITY OF TURLOCK
DEVELOPMENT SERVICES
ENGINEERING DIVISION
156 S. BROADWAY, STE 150
(209) 668-5520

CONSTRUCTION PLAN
CAPITAL PROJECT #20-004
2020 SLURRY SEALS

VERIFY SCALE
BAR IS 1" ON
ORIGINAL DRAWING
0 6" 8" 1"
IF NOT ONE INCH ON
THIS SHEET, ADJUST
SCALES ACCORDINGLY

DRAWN BY: RJ
REV. BY: --
CH. BY: SF
DATE: MAR 2020
SCALE: NONE
20-004 BASE.dwg

SHEET
3
OF 21


NOTE:
STRIPING AND SHADED AREAS TO BE SEALED
ARE DIAGRAMMATIC ONLY. SLURRY SEAL SHALL
BE PLACED BETWEEN THE LIP OF GUTTERS,
ENTIRE CUL-DE-SAC AND BIKE PATH WIDTH
AND SHALL END AT CURB RETURNS, UNLESS
OTHERWISE NOTED

SLURRY SEAL

STREET NAME	AREA (S.Y.)
S. BERKELEY AVENUE	8,488
ZINA LANE	1,751
CHRIS LANE	744
RAINER WAY	1,782
KATIE WAY	1,866
RAMSON DRIVE	1,754
DIFANI PLACE	1,432
ROMEO LANE	2,101
BRIER ROAD	3,334
BACKUS LANE	1,864
TOTAL	25,116

STRIPING

STREET NAME	STOP BAR AND LEGEND	CROSSWALK (W)	DETAIL 21	TYPE BB MARKER
S. BERKELEY AVENUE	4	1,140 S.F.	1,347'	7
ZINA LANE	3	0	144'	3
CHRIS LANE	1	0	48'	1
RAINER WAY	2	0	96'	2
KATIE WAY	1	0	48'	2
RAMSON DRIVE	1	0	48'	3
DIFANI PLACE	1	0	48'	2
ROMEO LANE	1	0	48'	3
BRIER ROAD	1	0	508'	3
BACKUS LANE	2	0	48'	2
TOTALS	14	1,140 S.F.	2,383'	28

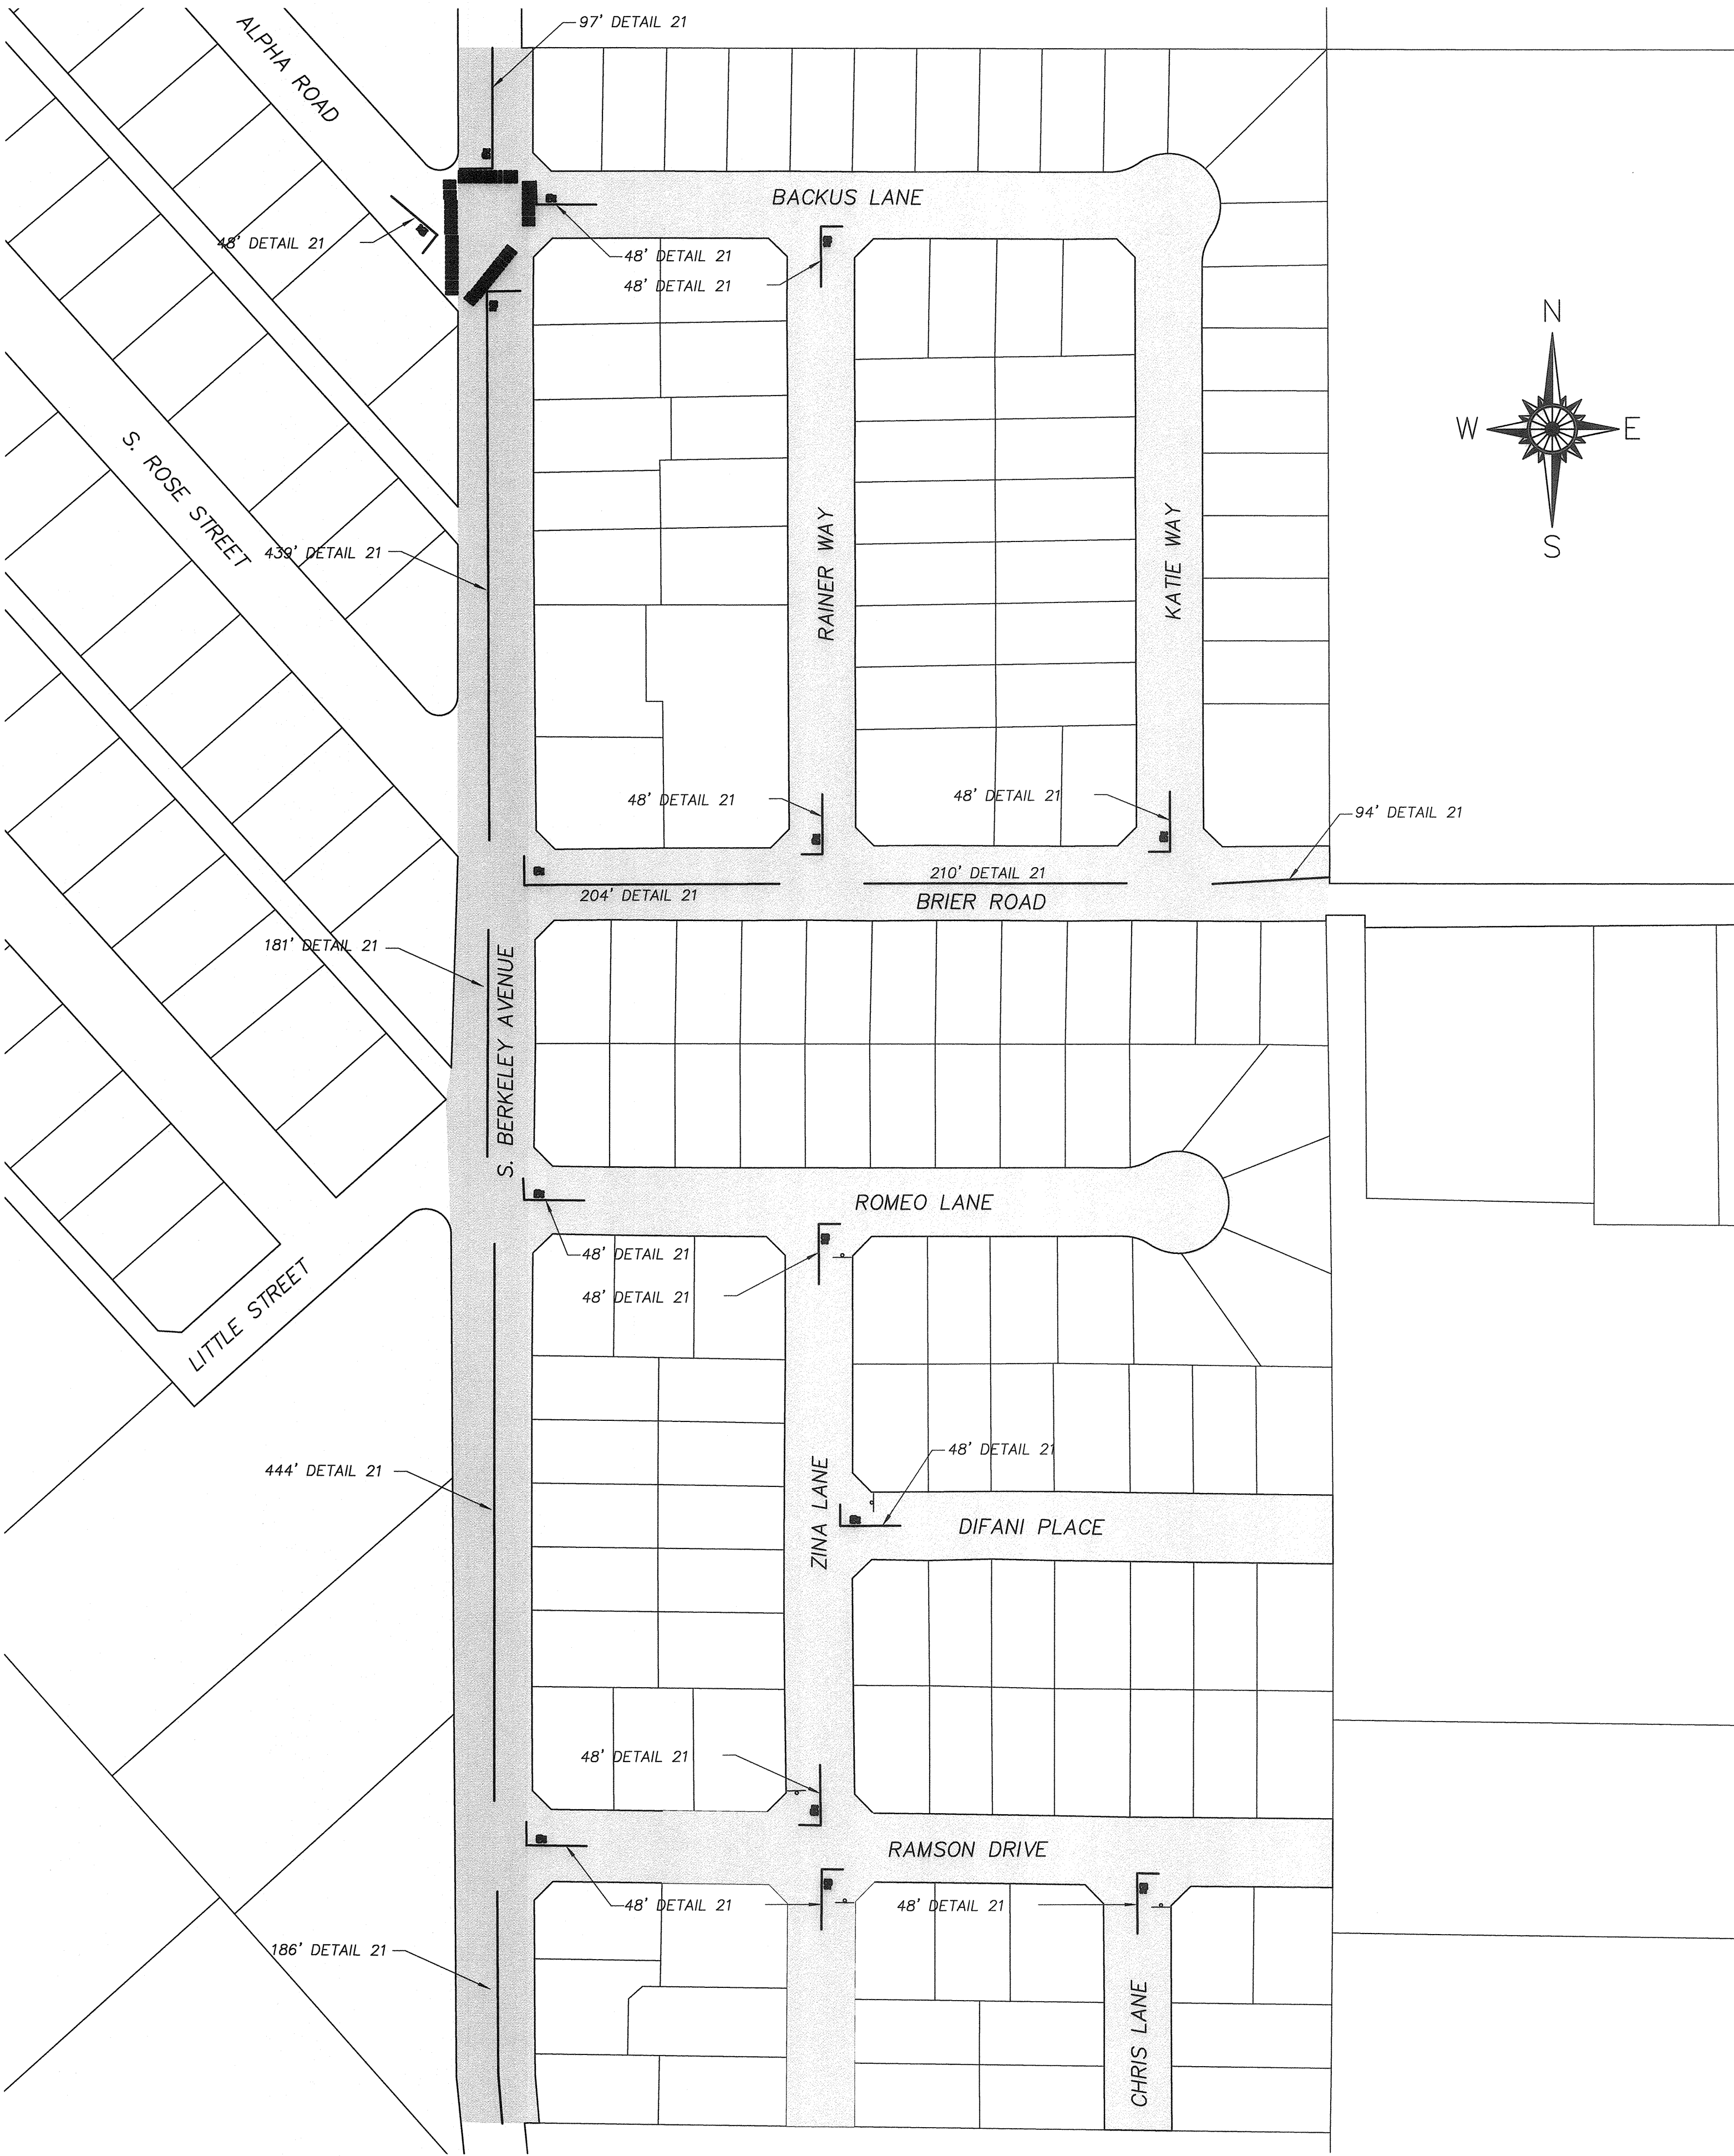

Know what's below.
Call 811 before you dig.

NOTE:
ALL REFERENCES AND WRITTEN
DIMENSIONS SHALL TAKE
PREFERENCE OVER SCALED
DIMENSIONS AND SHALL BE
VERIFIED IN THE FIELD. ANY
DISCREPANCY SHALL BE BROUGHT
TO NOTICE OF THE ENGINEER
PRIOR TO THE COMMENCEMENT
OF ANY WORK.

Nathan Bray
NATHAN BRAY, P.E.
DIRECTOR OF DEVELOPMENT
SERVICES/CITY ENGINEER
5/27/20
PLANS APPROVAL DATE



Stephen Tremming
STEPHEN TREMMING, P.E.
PRINCIPAL CIVIL ENGINEER
DATE: 5/27/20



CITY OF TURLOCK
DEVELOPMENT SERVICES
ENGINEERING DIVISION
156 S. BROADWAY, STE 150
(209) 668-5520

CONSTRUCTION PLAN
CAPITAL PROJECT #20-004
2020 SLURRY SEALS



VERIFY SCALE
BAR IS 1" ON
ORIGINAL DRAWING
0 8" 8" 1"
1"
IF NOT ONE INCH ON
THIS SHEET, ADJUST
SCALES ACCORDINGLY

DRAWN BY: RJ
REV. BY: --
CH. BY: SF
DATE: MAR 2020
SCALE: NONE
20-004 BASE.dwg

SHEET

4

OF 21

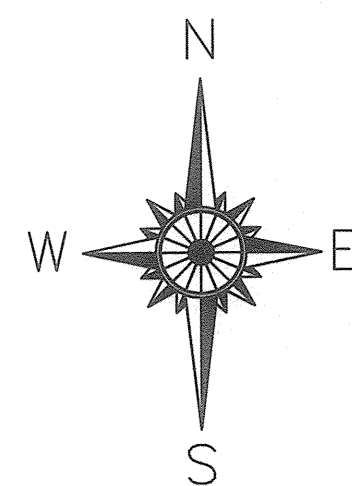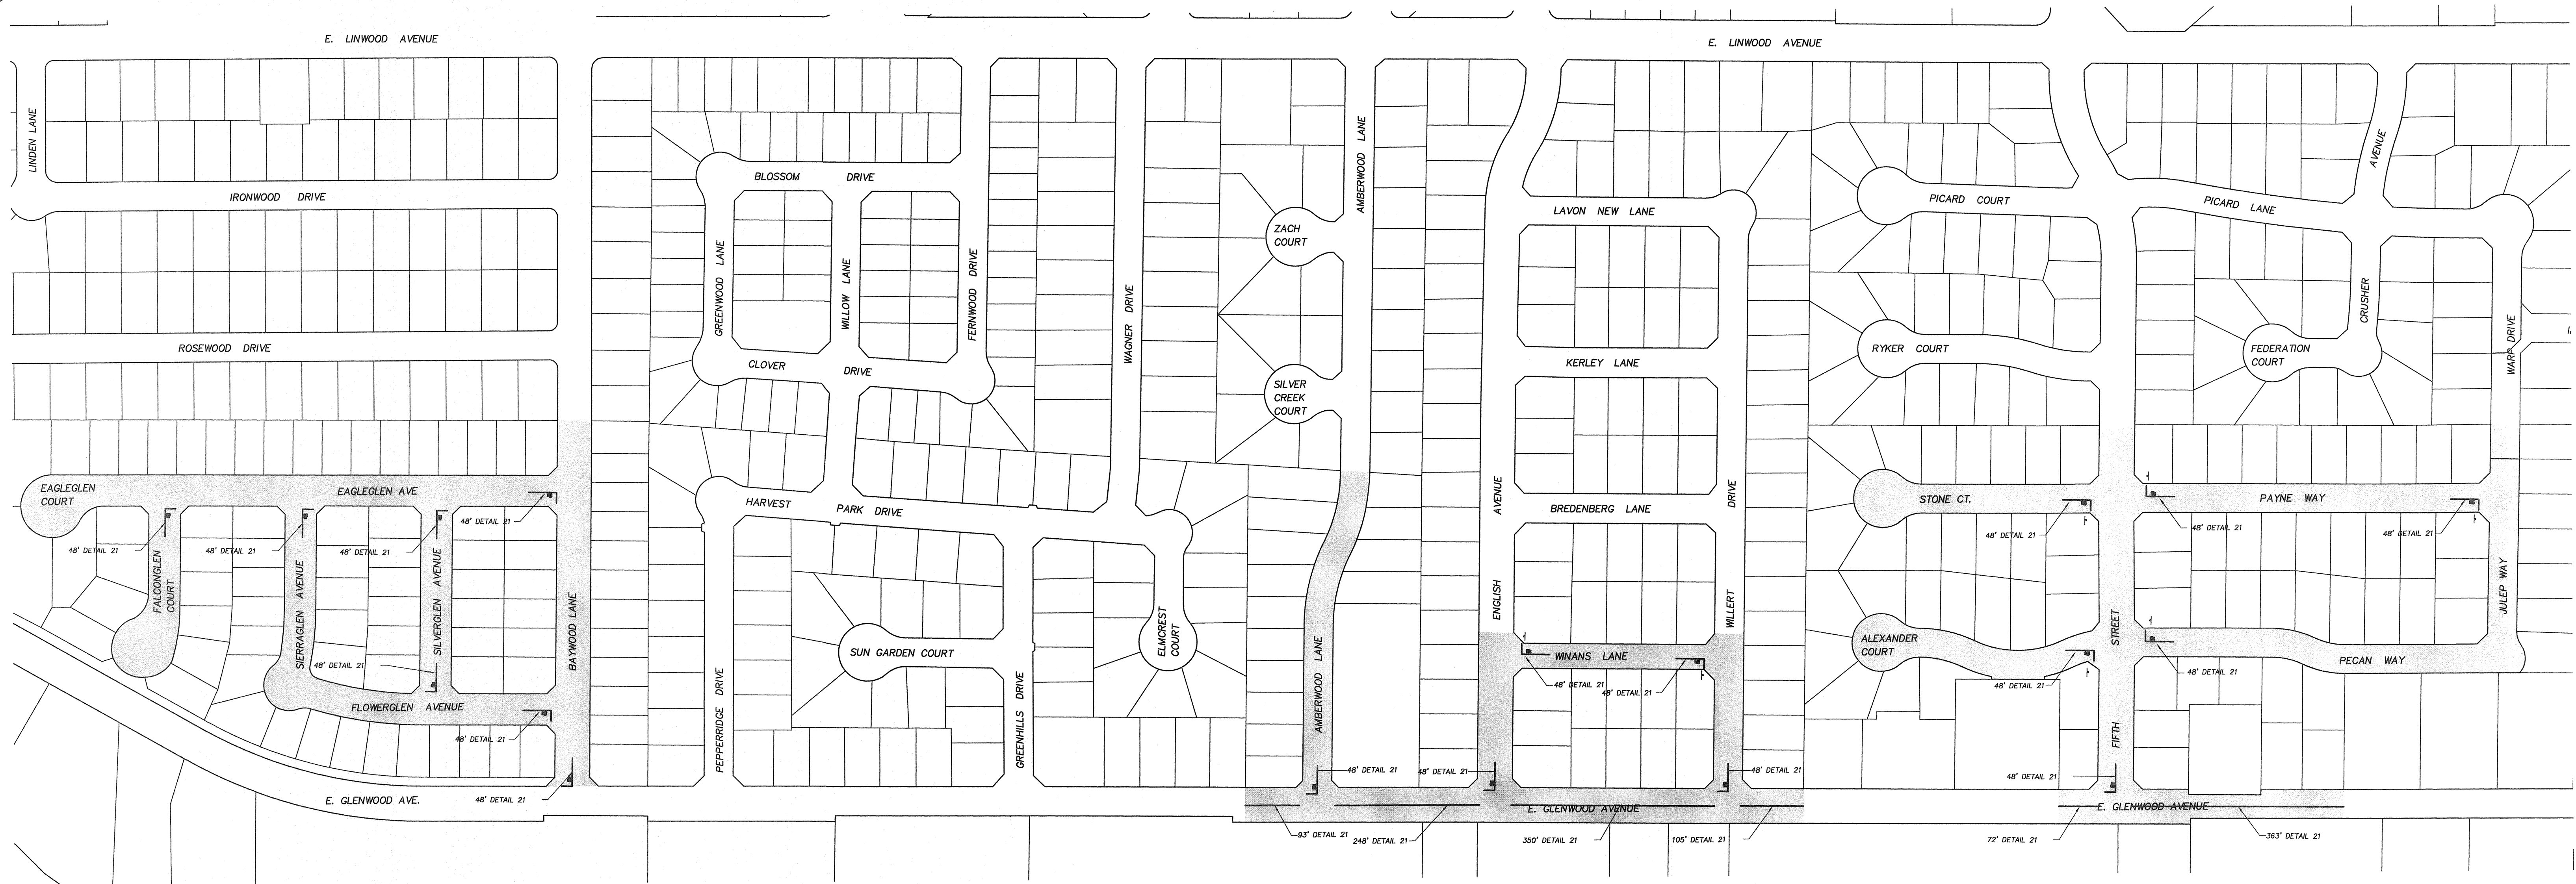

NOTE:
STRIPING AND SHADED AREAS TO BE SEALED
ARE DIAGRAMMATIC ONLY. SLURRY SEAL SHALL
BE PLACED BETWEEN THE LIP OF GUTTERS,
ENTIRE CUL-DE-SAC AND BIKE PATH WIDTH
AND SHALL END AT CURB RETURNS, UNLESS
OTHERWISE NOTED

SLURRY SEAL

STREET NAME	AREA (S.Y.)
E. GLENWOOD AVENUE	5,356
AMBERWOOD LANE	2,107
BAYWOOD LANE	3,293
FLOWERGLEN AVE	1,659
EAGLEGLEN AVE	2,394
EAGLEGLEN CT	1,061
SILVERGLEN AVE	1,221
SIERRAGLEN AVE	1,198
FALCONGLEN CT	1,467
ENGLISH AVENUE	1,474
WILLERT DRIVE	1,171
WINANS LANE	1,265
FIFTH STREET	3,406
ALEXANDER COURT	2,154
STONE COURT	2,032
PECAN WAY	2,606
PAYNE WAY	2,558
JULEP WAY	1,571
TOTAL	37,993

STRIPING

STREET NAME	STOP BAR AND LEGEND	DETAIL 21	R1-1 SIGN	TYPE BB MARKER
E. GLENWOOD AVENUE	0	1,042'	1	3
AMBERWOOD LANE	1	48'	2	2
BAYWOOD LANE	1	48'	2	2
FLOWERGLEN AVE	1	48'	0	3
EAGLEGLEN AVE	1	48'	0	2
EAGLEGLEN CT	1	48'	0	1
SILVERGLEN AVE	2	96'	0	2
SIERRAGLEN AVE	1	48'	0	2
FALCON CT	1	48'	0	1
ENGLISH AVENUE	1	48'	0	2
WILLERT DRIVE	1	48'	0	2
WINANS LANE	2	96'	2	0
FIFTH STREET	1	48'	0	2
ALEXANDER COURT	1	48'	0	1
STONE COURT	1	48'	0	1
PECAN WAY	1	48'	0	2
PAYNE WAY	2	96'	0	1
JULEP WAY	0	0	0	2
TOTALS	19	1,954'	7	31

INSTALL R1-1 SIGN AND POST AS
PER CITY OF TURLOCK STANDARDS,
DWG NO. ST-11 AND ST-12 (TYP 7)



Know what's below.
Call 811 before you dig.

NOTE:
ALL REFERENCES AND WRITTEN
DIMENSIONS SHALL TAKE
PREFERENCE OVER SCALED
DIMENSIONS AND SHALL BE
VERIFIED IN THE FIELD. ANY
DISCREPANCY SHALL BE BROUGHT
TO NOTICE OF THE ENGINEER
PRIOR TO THE COMMENCEMENT
OF ANY WORK.

NATHAN BRAY, P.E.
DIRECTOR OF DEVELOPMENT
SERVICES/CITY ENGINEER
5/27/20
PLANS APPROVAL DATE



STEPHEN FREMMING, P.E.
PRINCIPAL CIVIL ENGINEER
DATE: 5/27/20



CITY OF TURLOCK
DEVELOPMENT SERVICES
ENGINEERING DIVISION
156 S. BROADWAY, STE 150
(209) 668-5520

CONSTRUCTION PLAN
CAPITAL PROJECT #20-004
2020 SLURRY SEALS

VERIFY SCALE
BAR IS 1" ON
ORIGINAL DRAWING
0 6" 8" 1"
IF NOT ONE INCH ON
THIS SHEET, ADJUST
SCALES ACCORDINGLY

DRAWN BY: RJ
REV. BY: --
CH. BY: SF
DATE: MAR 2020
SCALE: NONE
20-004 BASE.dwg

SHEET
5
OF 21



SLURRY SEAL	
STREET NAME	AREA (S.Y.)
CARLETON DRIVE	1,572
DELAWARE COURT	1,259
TOTAL	2,831

STRIPING				
STREET NAME	STOP BAR AND LEGEND	DETAIL 21	TYPE BB MARKER	
CARLETON DRIVE	0	330'	1	
DELAWARE COURT	1	48'	1	
TOTALS	1	378'	2	

NOTE:
STRIPING AND SHADED AREAS TO BE SEALED
ARE DIAGRAMMATIC ONLY. SLURRY SEAL SHALL
BE PLACED BETWEEN THE LIP OF GUTTERS,
ENTIRE CUL-DE-SAC AND BIKE PATH WIDTH
AND SHALL END AT CURB RETURNS, UNLESS
OTHERWISE NOTED



Know what's below.
Call 811 before you dig.

NOTE:
ALL REFERENCES AND WRITTEN
DIMENSIONS SHALL TAKE
PREFERENCE OVER SCALED
DIMENSIONS AND SHALL BE
VERIFIED IN THE FIELD. ANY
DISCREPANCY SHALL BE BROUGHT
TO NOTICE OF THE ENGINEER
PRIOR TO THE COMMENCEMENT
OF ANY WORK.

Nathan Bray
NATHAN BRAY, P.E.
DIRECTOR OF DEVELOPMENT
SERVICES/CITY ENGINEER
5/27/20
PLANS APPROVAL DATE



Stephen Fremming
STEPHEN FREMMING, P.E.
PRINCIPAL CIVIL ENGINEER
DATE: 5/27/20



CITY OF TURLOCK
DEVELOPMENT SERVICES
ENGINEERING DIVISION
156 S. BROADWAY, STE 150
(209) 668-5520

CONSTRUCTION PLAN
CAPITAL PROJECT #20-004
2020 SLURRY SEALS

VERIFY SCALE
BAR IS 1" ON
ORIGINAL DRAWING
0 2" 4" 8" 1"
IF NOT ONE INCH ON
THIS SHEET, ADJUST
SCALES ACCORDINGLY


DRAWN BY: RJ
REV. BY: --
CH. BY: SF
DATE: MAR 2020
SCALE: NONE
20-004 BASE.dwg




SHEET
6
OF 21



SLURRY SEAL	
STREET NAME	AREA (S.Y.)
SARGON PLACE	1,719
TOTAL	1,719

STRIPING			
STREET NAME	STOP BAR AND LEGEND	DETAIL 21	TYPE BB MARKER
SARGON PLACE	1	48'	2
TOTALS	1	48'	2

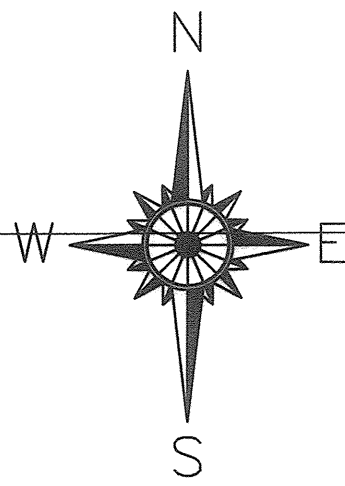

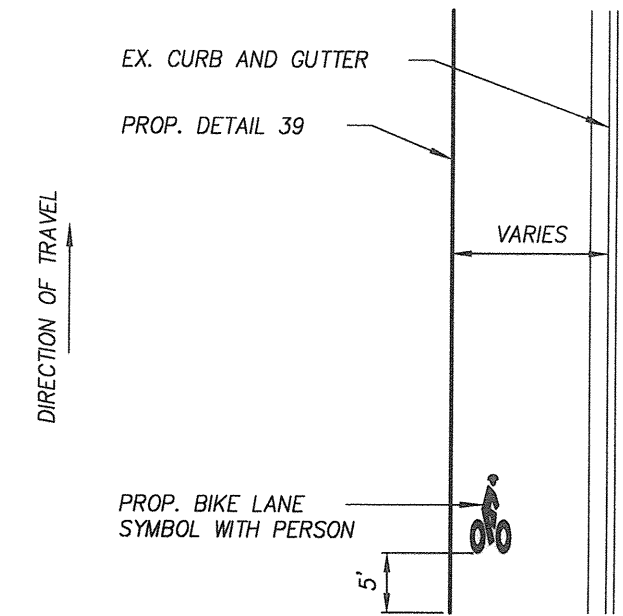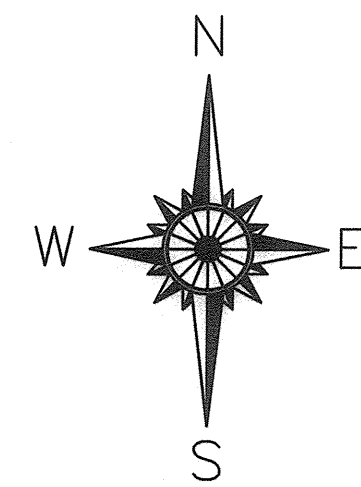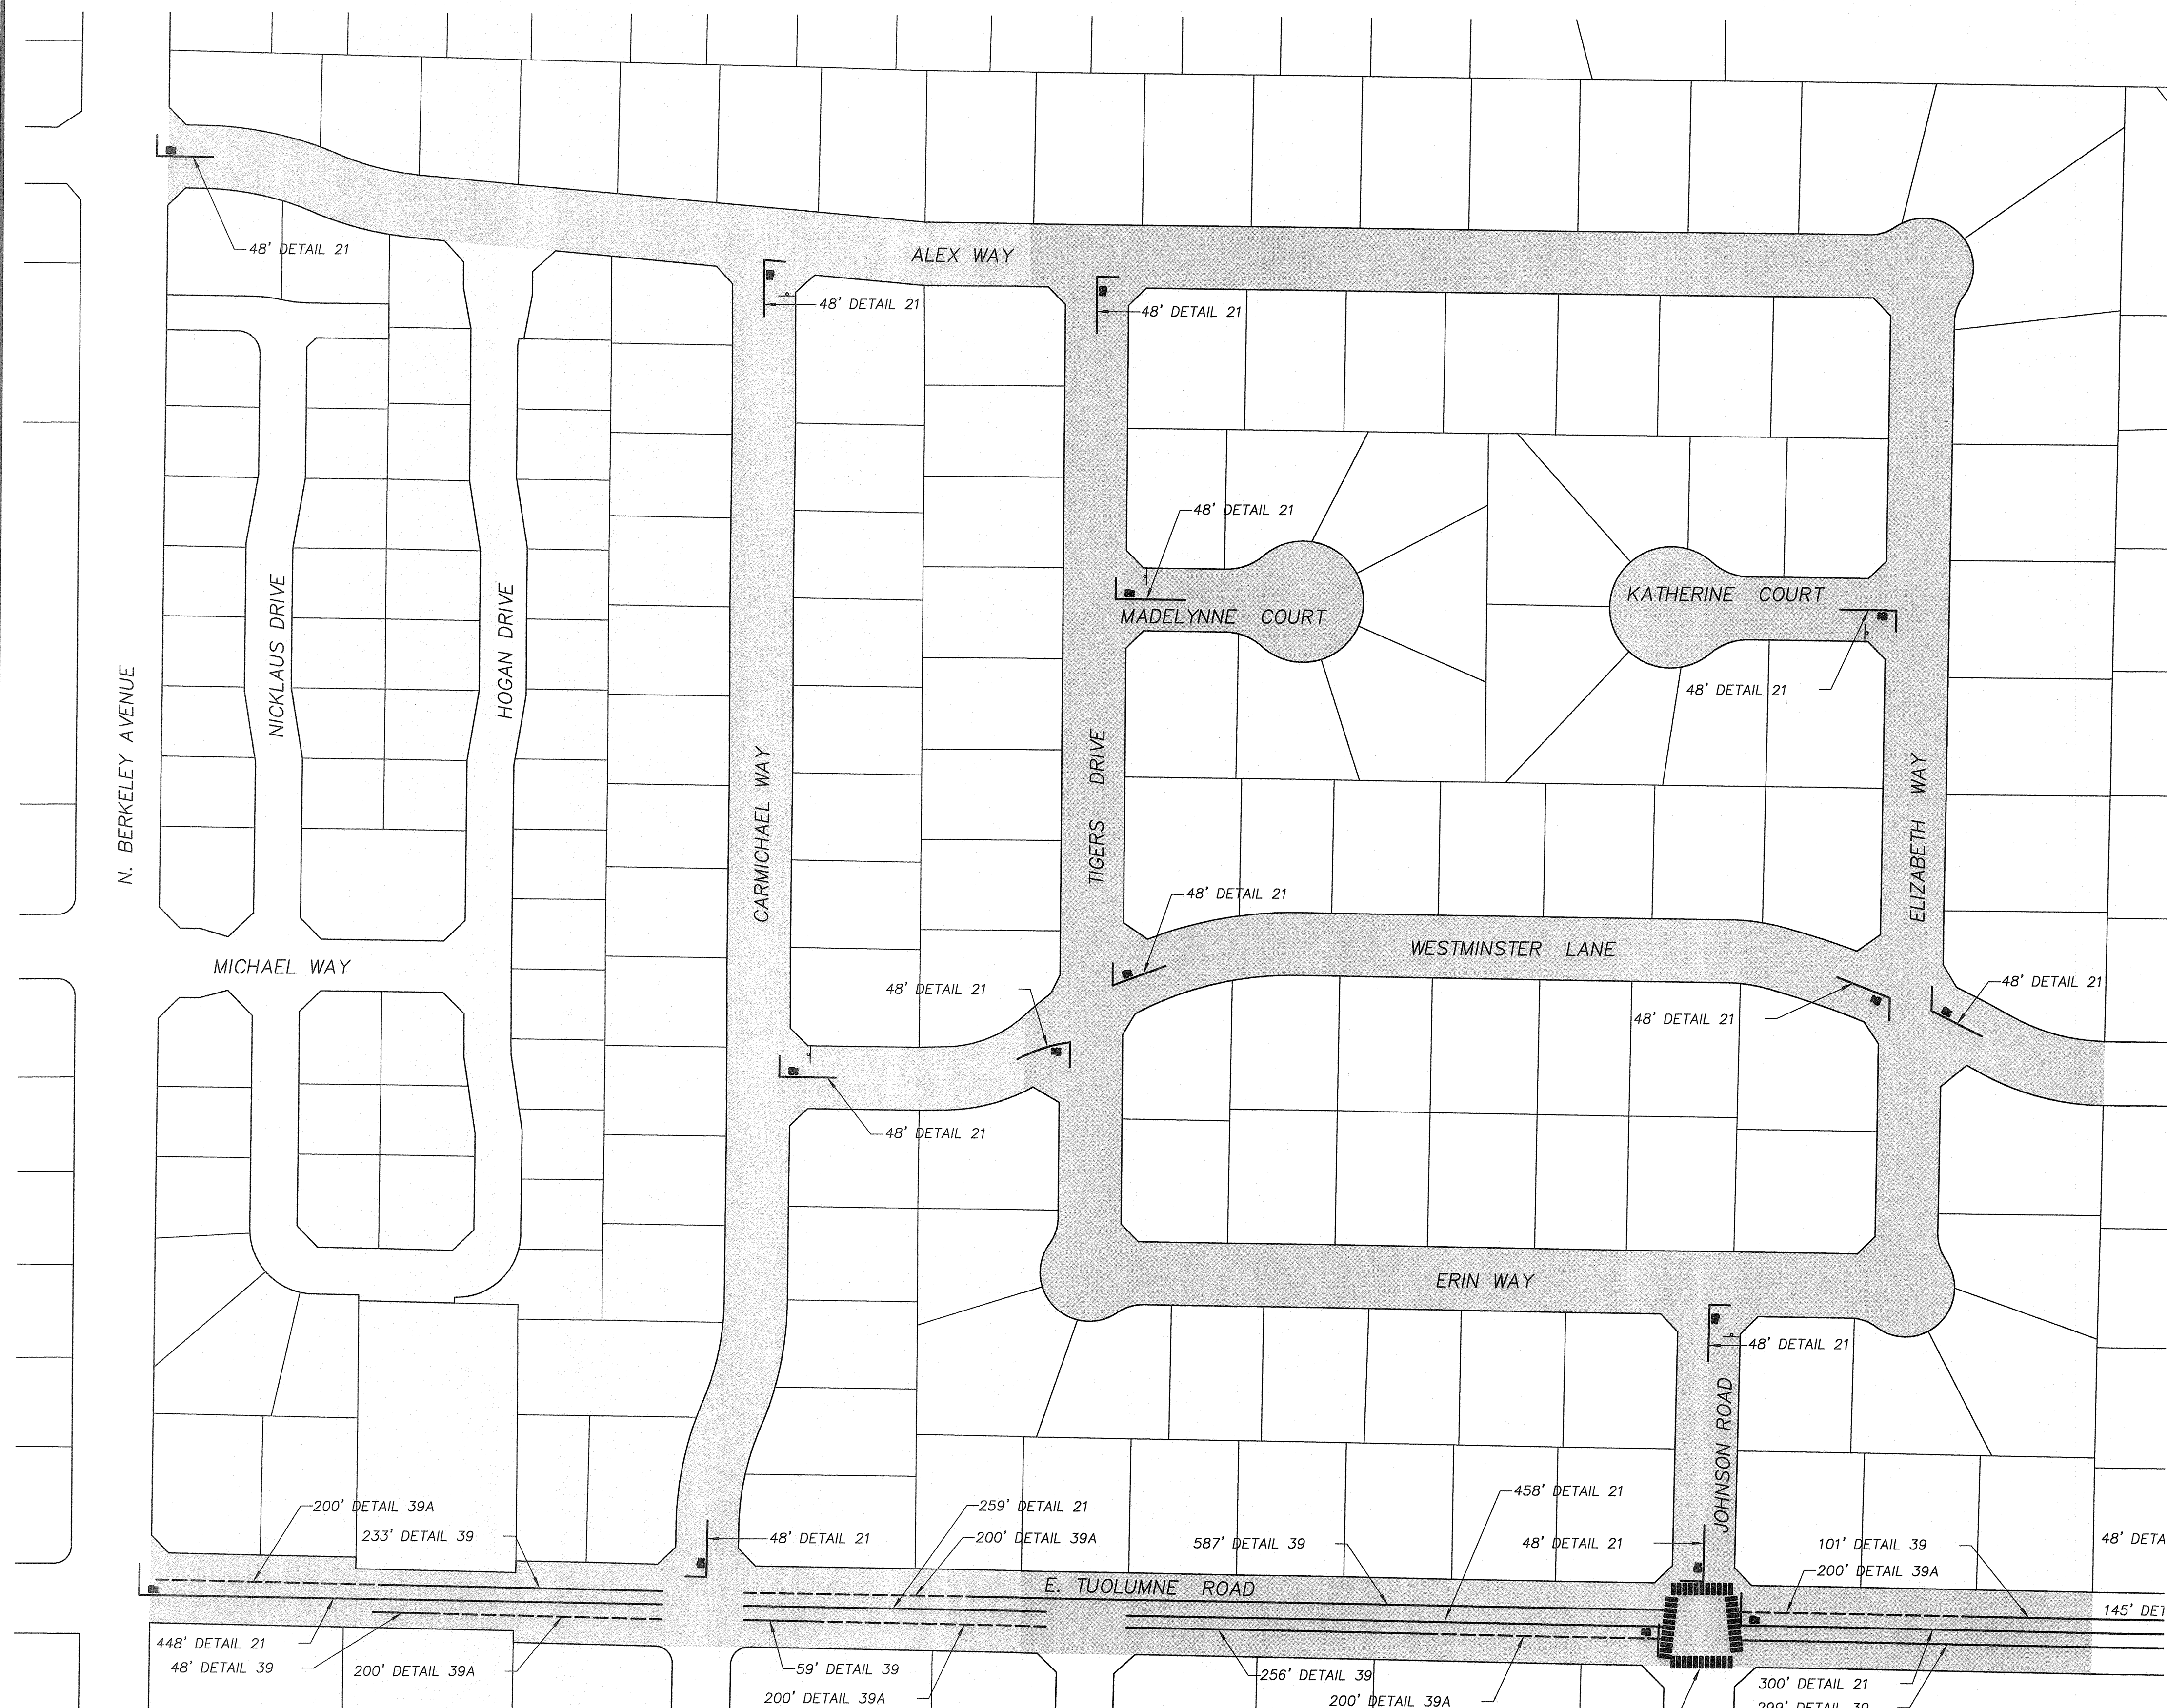

BIKE LANE LEGEND DETAIL

NO SCALE
STRIPING AND PAVEMENT MARKINGS SHALL BE PER THE CURRENT EDITION OF THE STATE OF CALIFORNIA, DEPARTMENT OF TRANSPORTATION STANDARD PLANS

BIKE LANE SYMBOL WITH PERSON AND BIKE LANE ARROW SHALL BE PLACED AT THE BIKE LANE SIGN OR AT THE BEGINNING OF EACH BIKE LANE SEGMENT AS SHOWN ON THE PLANS

SLURRY SEAL

STREET NAME	AREA (S.Y.)
E. TUOLUMNE ROAD	8,297
ERIN WAY	2,711
WESTMINSTER LANE	4,290
MADELYNNE COURT	1,093
KATHERINE COURT	1,196
ALEX WAY	5,670
CARMICHAEL WAY	4,222
TIGERS DRIVE	3,222
ELIZABETH WAY	3,347
JOHNSON ROAD	971
TOTAL	35,019

STRIPING

STREET NAME	STOP BAR AND LEGEND	DETAIL 21	DETAIL 39	DETAIL 39A
E. TUOLUMNE ROAD	3	1,465'	1,583'	1,200'
ERIN WAY	0	0	0	0
WESTMINSTER LANE	5	240'	0	0
MADELYNNE COURT	1	48'	0	0
KATHERINE COURT	1	48'	0	0
ALEX WAY	1	48'	0	0
CARMICHAEL WAY	2	96'	0	0
TIGERS DRIVE	1	48'	0	0
ELIZABETH WAY	0	0	0	0
JOHNSON ROAD	2	96'	0	0
TOTALS	16	2,089'	1,583'	1,200'

STRIPING

STREET NAME	CROSS WALK (W)	TYPE BB MARKER	BIKE LANE LEGEND
E. TUOLUMNE ROAD	1,275 SF	3	2
ERIN WAY	0	3	0
WESTMINSTER LANE	0	4	0
MADELYNNE COURT	0	1	0
KATHERINE COURT	0	1	0
ALEX WAY	0	5	0
CARMICHAEL WAY	0	3	0
TIGERS DRIVE	0	3	0
ELIZABETH WAY	0	4	0
JOHNSON ROAD	0	0	0
TOTALS	1,275 SF	27	2

NOTE:
STRIPING AND SHADED AREAS TO BE SEALED ARE DIAGRAMMATIC ONLY. SLURRY SEAL SHALL BE PLACED BETWEEN THE LIP OF GUTTERS, ENTIRE CUL-DE-SAC AND BIKE PATH WIDTH AND SHALL END AT CURB RETURNS, UNLESS OTHERWISE NOTED




Know what's below.
Call 811 before you dig.

NOTE:
ALL REFERENCES AND WRITTEN DIMENSIONS SHALL TAKE PREFERENCE OVER SCALED DIMENSIONS AND SHALL BE VERIFIED IN THE FIELD. ANY DISCREPANCY SHALL BE BROUGHT TO NOTICE OF THE ENGINEER PRIOR TO THE COMMENCEMENT OF ANY WORK.



NATHAN BRAY, P.E.
DIRECTOR OF DEVELOPMENT SERVICES/CITY ENGINEER
5/27/20
PLANS APPROVAL DATE

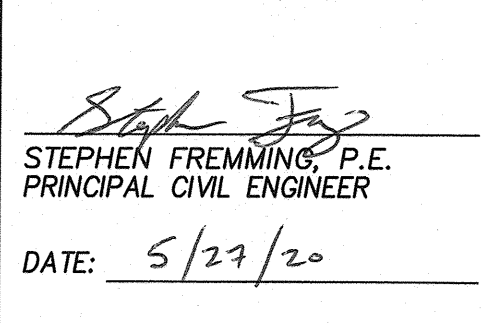

STEPHEN FREMMING, P.E.
PRINCIPAL CIVIL ENGINEER
DATE: 5/27/20



CITY OF TURLOCK
DEVELOPMENT SERVICES
ENGINEERING DIVISION
156 S. BROADWAY, STE 150
(209) 668-5520

CONSTRUCTION PLAN
CAPITAL PROJECT #20-004
2020 SLURRY SEALS

VERIFY SCALE
BAR IS 1" ON ORIGINAL DRAWING
0 8" 8" 1"
IF NOT ONE INCH ON THIS SHEET, ADJUST SCALES ACCORDINGLY

DRAWN BY: RJ
REV. BY: --
CH. BY: SF
DATE: MAR 2020
SCALE: NONE
20-004 BASE.dwg

SHEET
7
OF
21




SLURRY SEAL

STREET NAME	AREA (S.Y.)
BRADLEY AVENUE	1,895
BURMAN DRIVE	7,612
COLORADO	1,768
SAROLOU DRIVE	542
TOTAL	11,817

STRIPING

STREET NAME	STOP BAR AND LEGEND	DETAIL 21	TYPE BB MARKER
BRADLEY AVENUE	0	0	2
BURMAN DRIVE	3	144'	2
COLORADO	0	171'	1
SAROLOU DRIVE	1	48'	2
TOTALS	4	363'	4

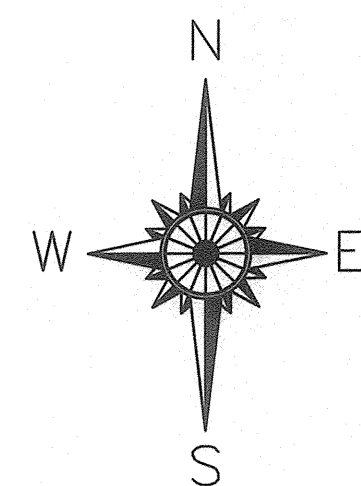

NOTE:
STRIPING AND SHADED AREAS TO BE SEALED
ARE DIAGRAMMATIC ONLY. SLURRY SEAL SHALL
BE PLACED BETWEEN THE LIP OF GUTTERS,
ENTIRE CUL-DE-SAC AND BIKE PATH WIDTH
AND SHALL END AT CURB RETURNS, UNLESS
OTHERWISE NOTED



Know what's below.
Call 811 before you dig.

NOTE:
ALL REFERENCES AND WRITTEN
DIMENSIONS SHALL TAKE
PREFERENCE OVER SCALED
DIMENSIONS AND SHALL BE
VERIFIED IN THE FIELD. ANY
DISCREPANCY SHALL BE BROUGHT
TO NOTICE OF THE ENGINEER
PRIOR TO THE COMMENCEMENT
OF ANY WORK.

Nathan B. Bray
NATHAN BRAY, P.E.
DIRECTOR OF DEVELOPMENT
SERVICES/CITY ENGINEER
5/27/20
PLANS APPROVAL DATE



Stephen Fremming
STEPHEN FREMMING, P.E.
PRINCIPAL CIVIL ENGINEER
DATE: 5/27/20




CITY OF TURLOCK
DEVELOPMENT SERVICES
ENGINEERING DIVISION
156 S. BROADWAY, STE 150
(209) 668-5520

CONSTRUCTION PLAN
CAPITAL PROJECT #20-004
2020 SLURRY SEALS

VERIFY SCALE
BAR IS 1" ON
ORIGINAL DRAWING
0 6" 8" 1"
IF NOT ONE INCH ON
THIS SHEET, ADJUST
SCALES ACCORDINGLY

DRAWN BY: RJ
REV. BY: --
CH. BY: SF
DATE: MAR 2020
SCALE: NONE
20-004 BASE.dwg

SHEET
8
OF 21

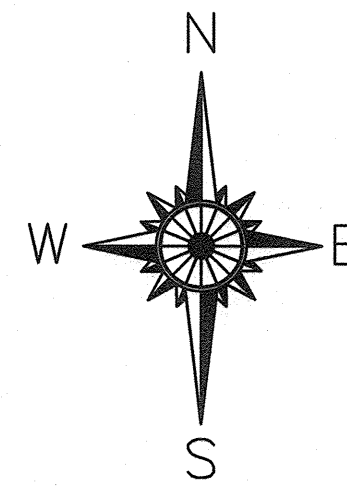



SLURRY SEAL

STREET NAME	AREA (S.Y.)
GERALD COURT	1,930
TOTAL	1,930

STRIPING

STREET NAME	STOP BAR AND LEGEND	DETAIL 21	TYPE BB MARKER
GERALD COURT	1	48'	2
TOTAL	1	48'	2

NOTE:
STRIPING AND SHADED AREAS TO BE SEALED
ARE DIAGRAMMATIC ONLY. SLURRY SEAL SHALL
BE PLACED BETWEEN THE LIP OF GUTTERS,
ENTIRE CUL-DE-SAC AND BIKE PATH WIDTH
AND SHALL END AT CURB RETURNS, UNLESS
OTHERWISE NOTED

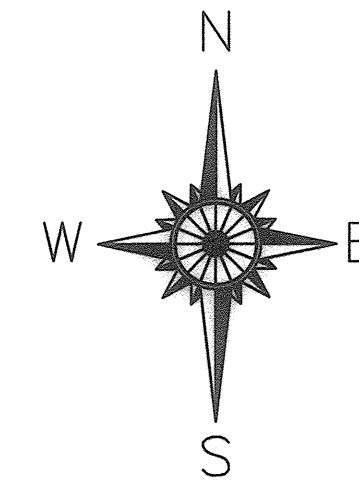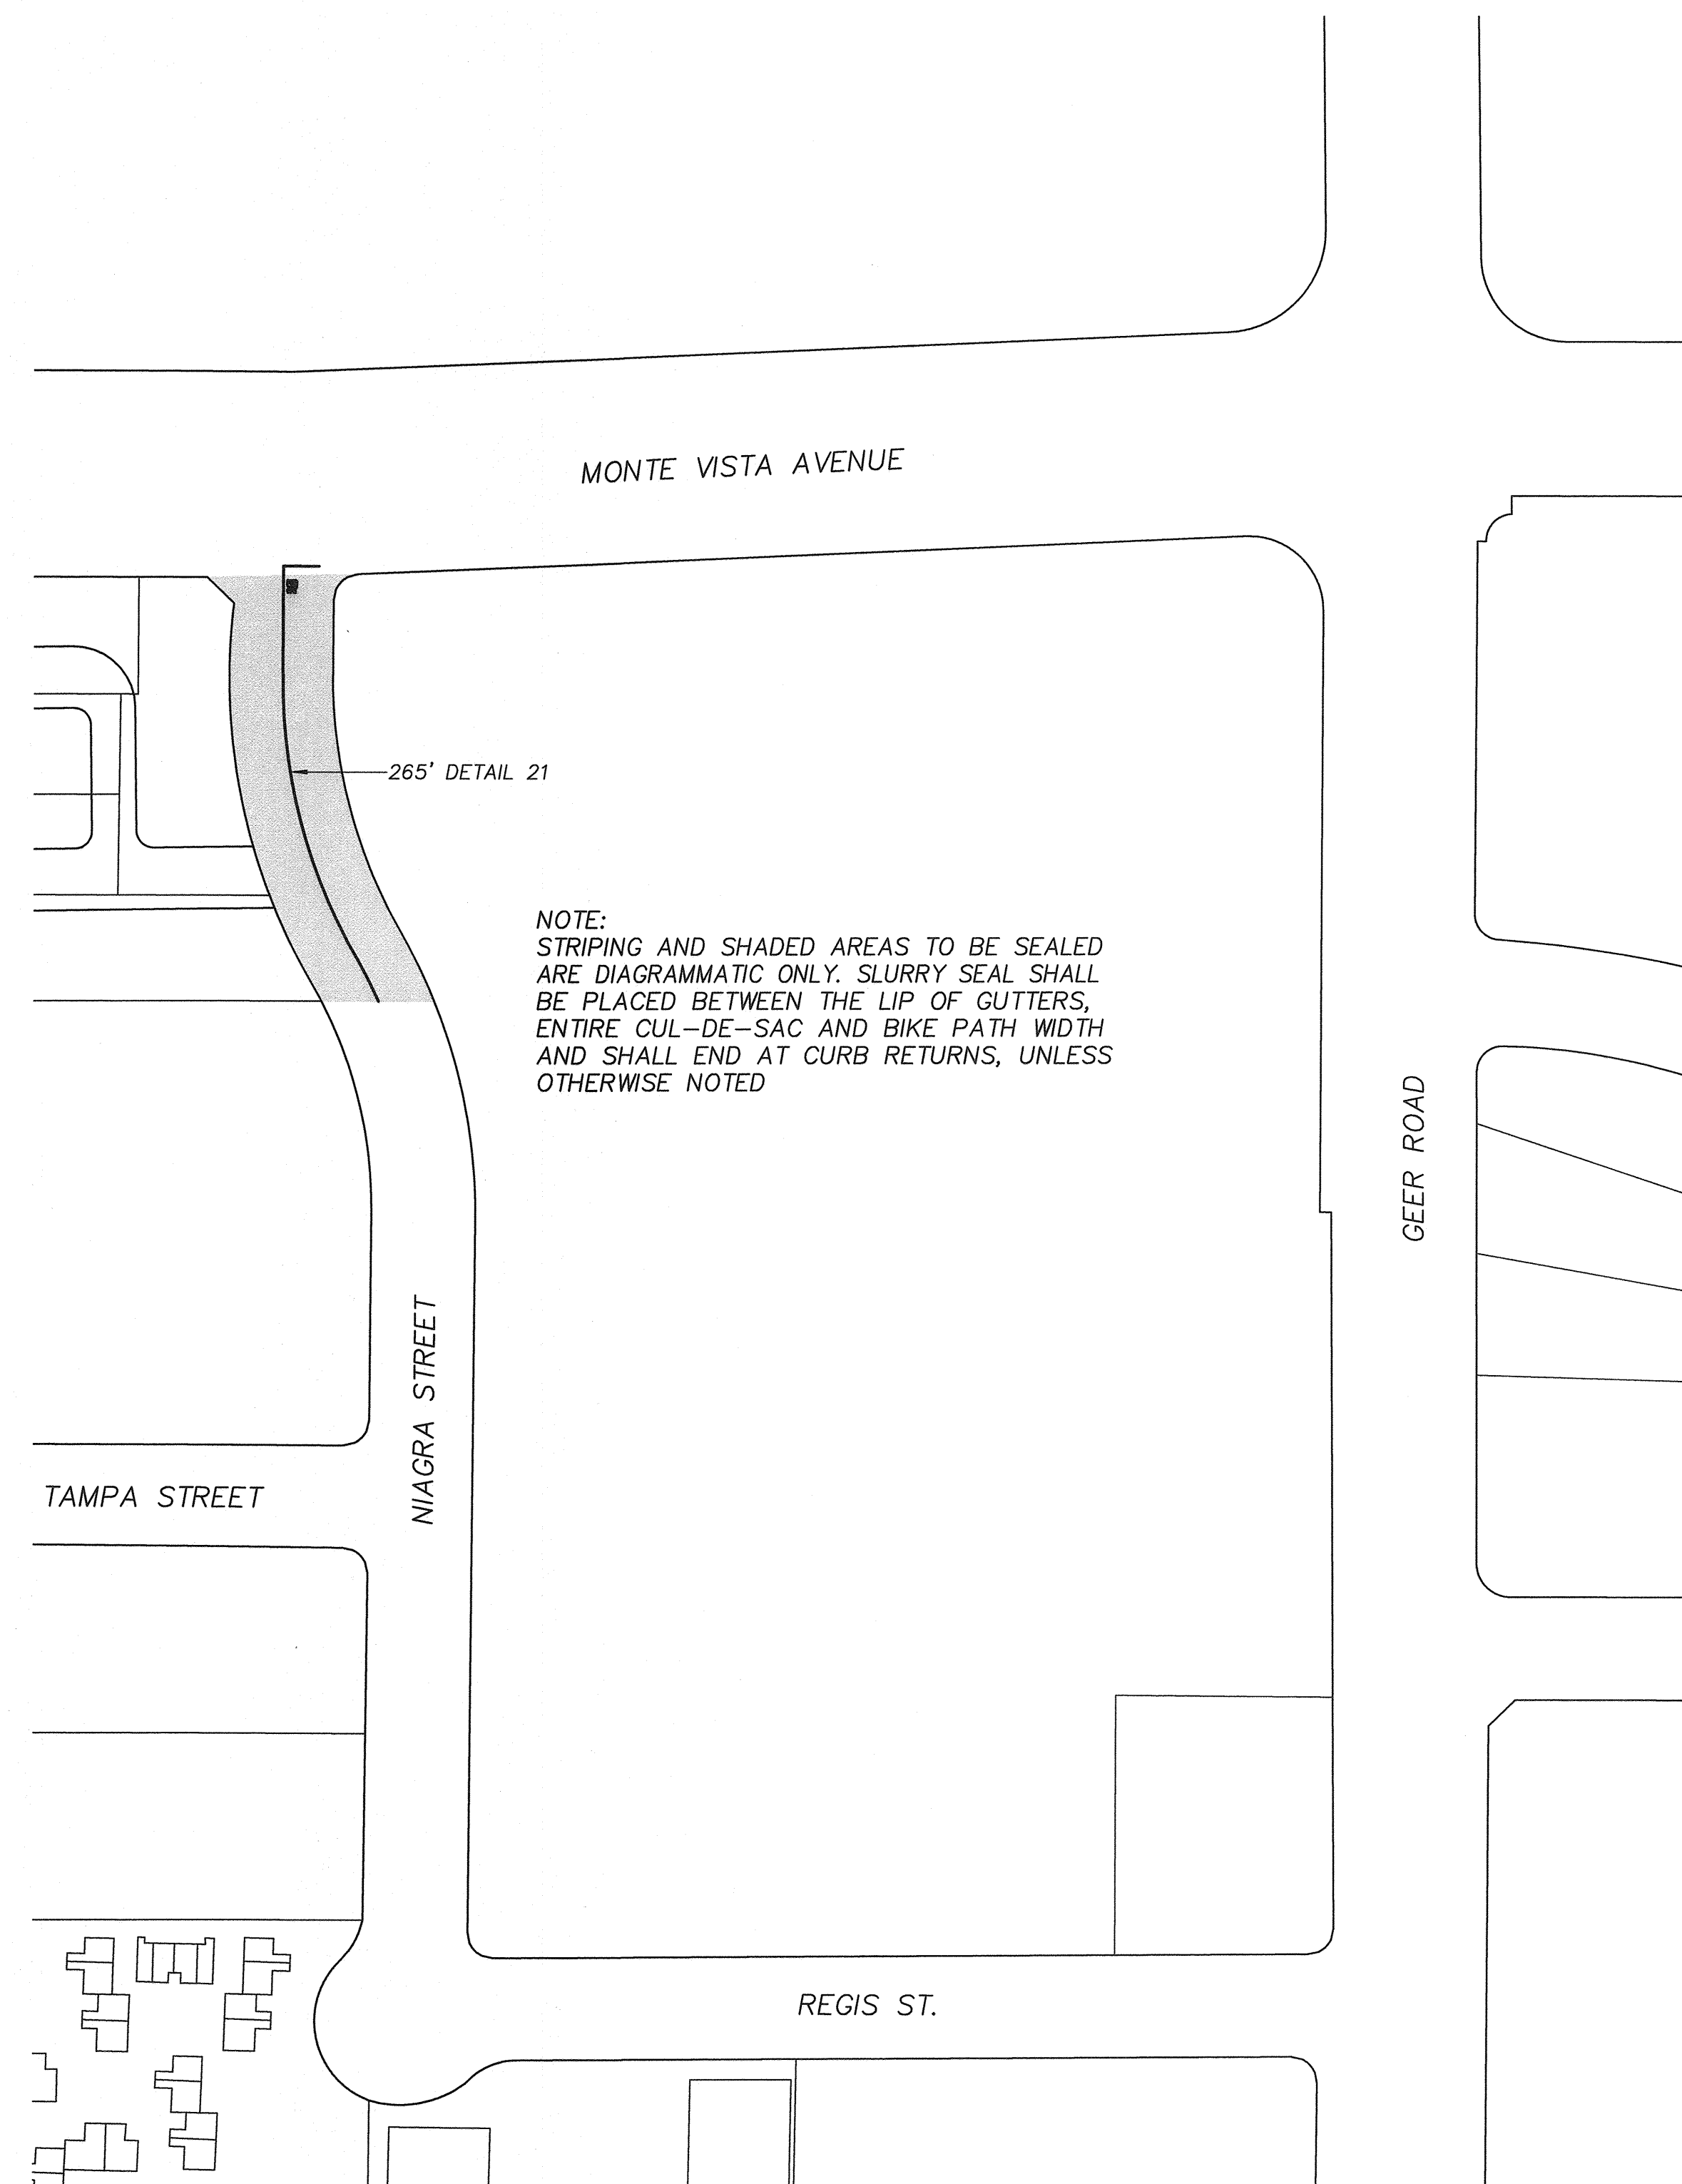

NOTE:
STRIPING AND SHADED AREAS TO BE SEALED
ARE DIAGRAMMATIC ONLY. SLURRY SEAL SHALL
BE PLACED BETWEEN THE LIP OF GUTTERS,
ENTIRE CUL-DE-SAC AND BIKE PATH WIDTH
AND SHALL END AT CURB RETURNS, UNLESS
OTHERWISE NOTED

SLURRY SEAL

STREET NAME	AREA (S.Y.)
NIAGARA STREET	1,188
TOTAL	1,188

STRIPING

STREET NAME	STOP BAR AND LEGEND	DETAIL 21	TYPE BB MARKER
NIAGARA STREET	1	265'	1
TOTALS	1	265'	1



Know what's below.
Call 811 before you dig.

NOTE:
ALL REFERENCES AND WRITTEN
DIMENSIONS SHALL TAKE
PREFERENCE OVER SCALED
DIMENSIONS AND SHALL BE
VERIFIED IN THE FIELD. ANY
DISCREPANCY SHALL BE BROUGHT
TO NOTICE OF THE ENGINEER
PRIOR TO THE COMMENCEMENT
OF ANY WORK.

NATHAN BRAY, P.E.
DIRECTOR OF DEVELOPMENT
SERVICES/CITY ENGINEER
5/27/20
PLANS APPROVAL DATE



STEPHEN FREMMING, P.E.
PRINCIPAL CIVIL ENGINEER
DATE: 5/27/20




CITY OF TURLOCK
DEVELOPMENT SERVICES
ENGINEERING DIVISION
156 S. BROADWAY, STE 150
(209) 668-5520

CONSTRUCTION PLAN
CAPITAL PROJECT #20-004
2020 SLURRY SEALS

VERIFY SCALE
BAR IS 1" ON
ORIGINAL DRAWING
0 8" 6" 1"
IF NOT ONE INCH ON
THIS SHEET, ADJUST
SCALES ACCORDINGLY


DRAWN BY: RJ
REV. BY: --
CH. BY: SF
DATE: MAR 2020
SCALE: NONE
20-004 BASE.dwg

SHEET
9
OF 21

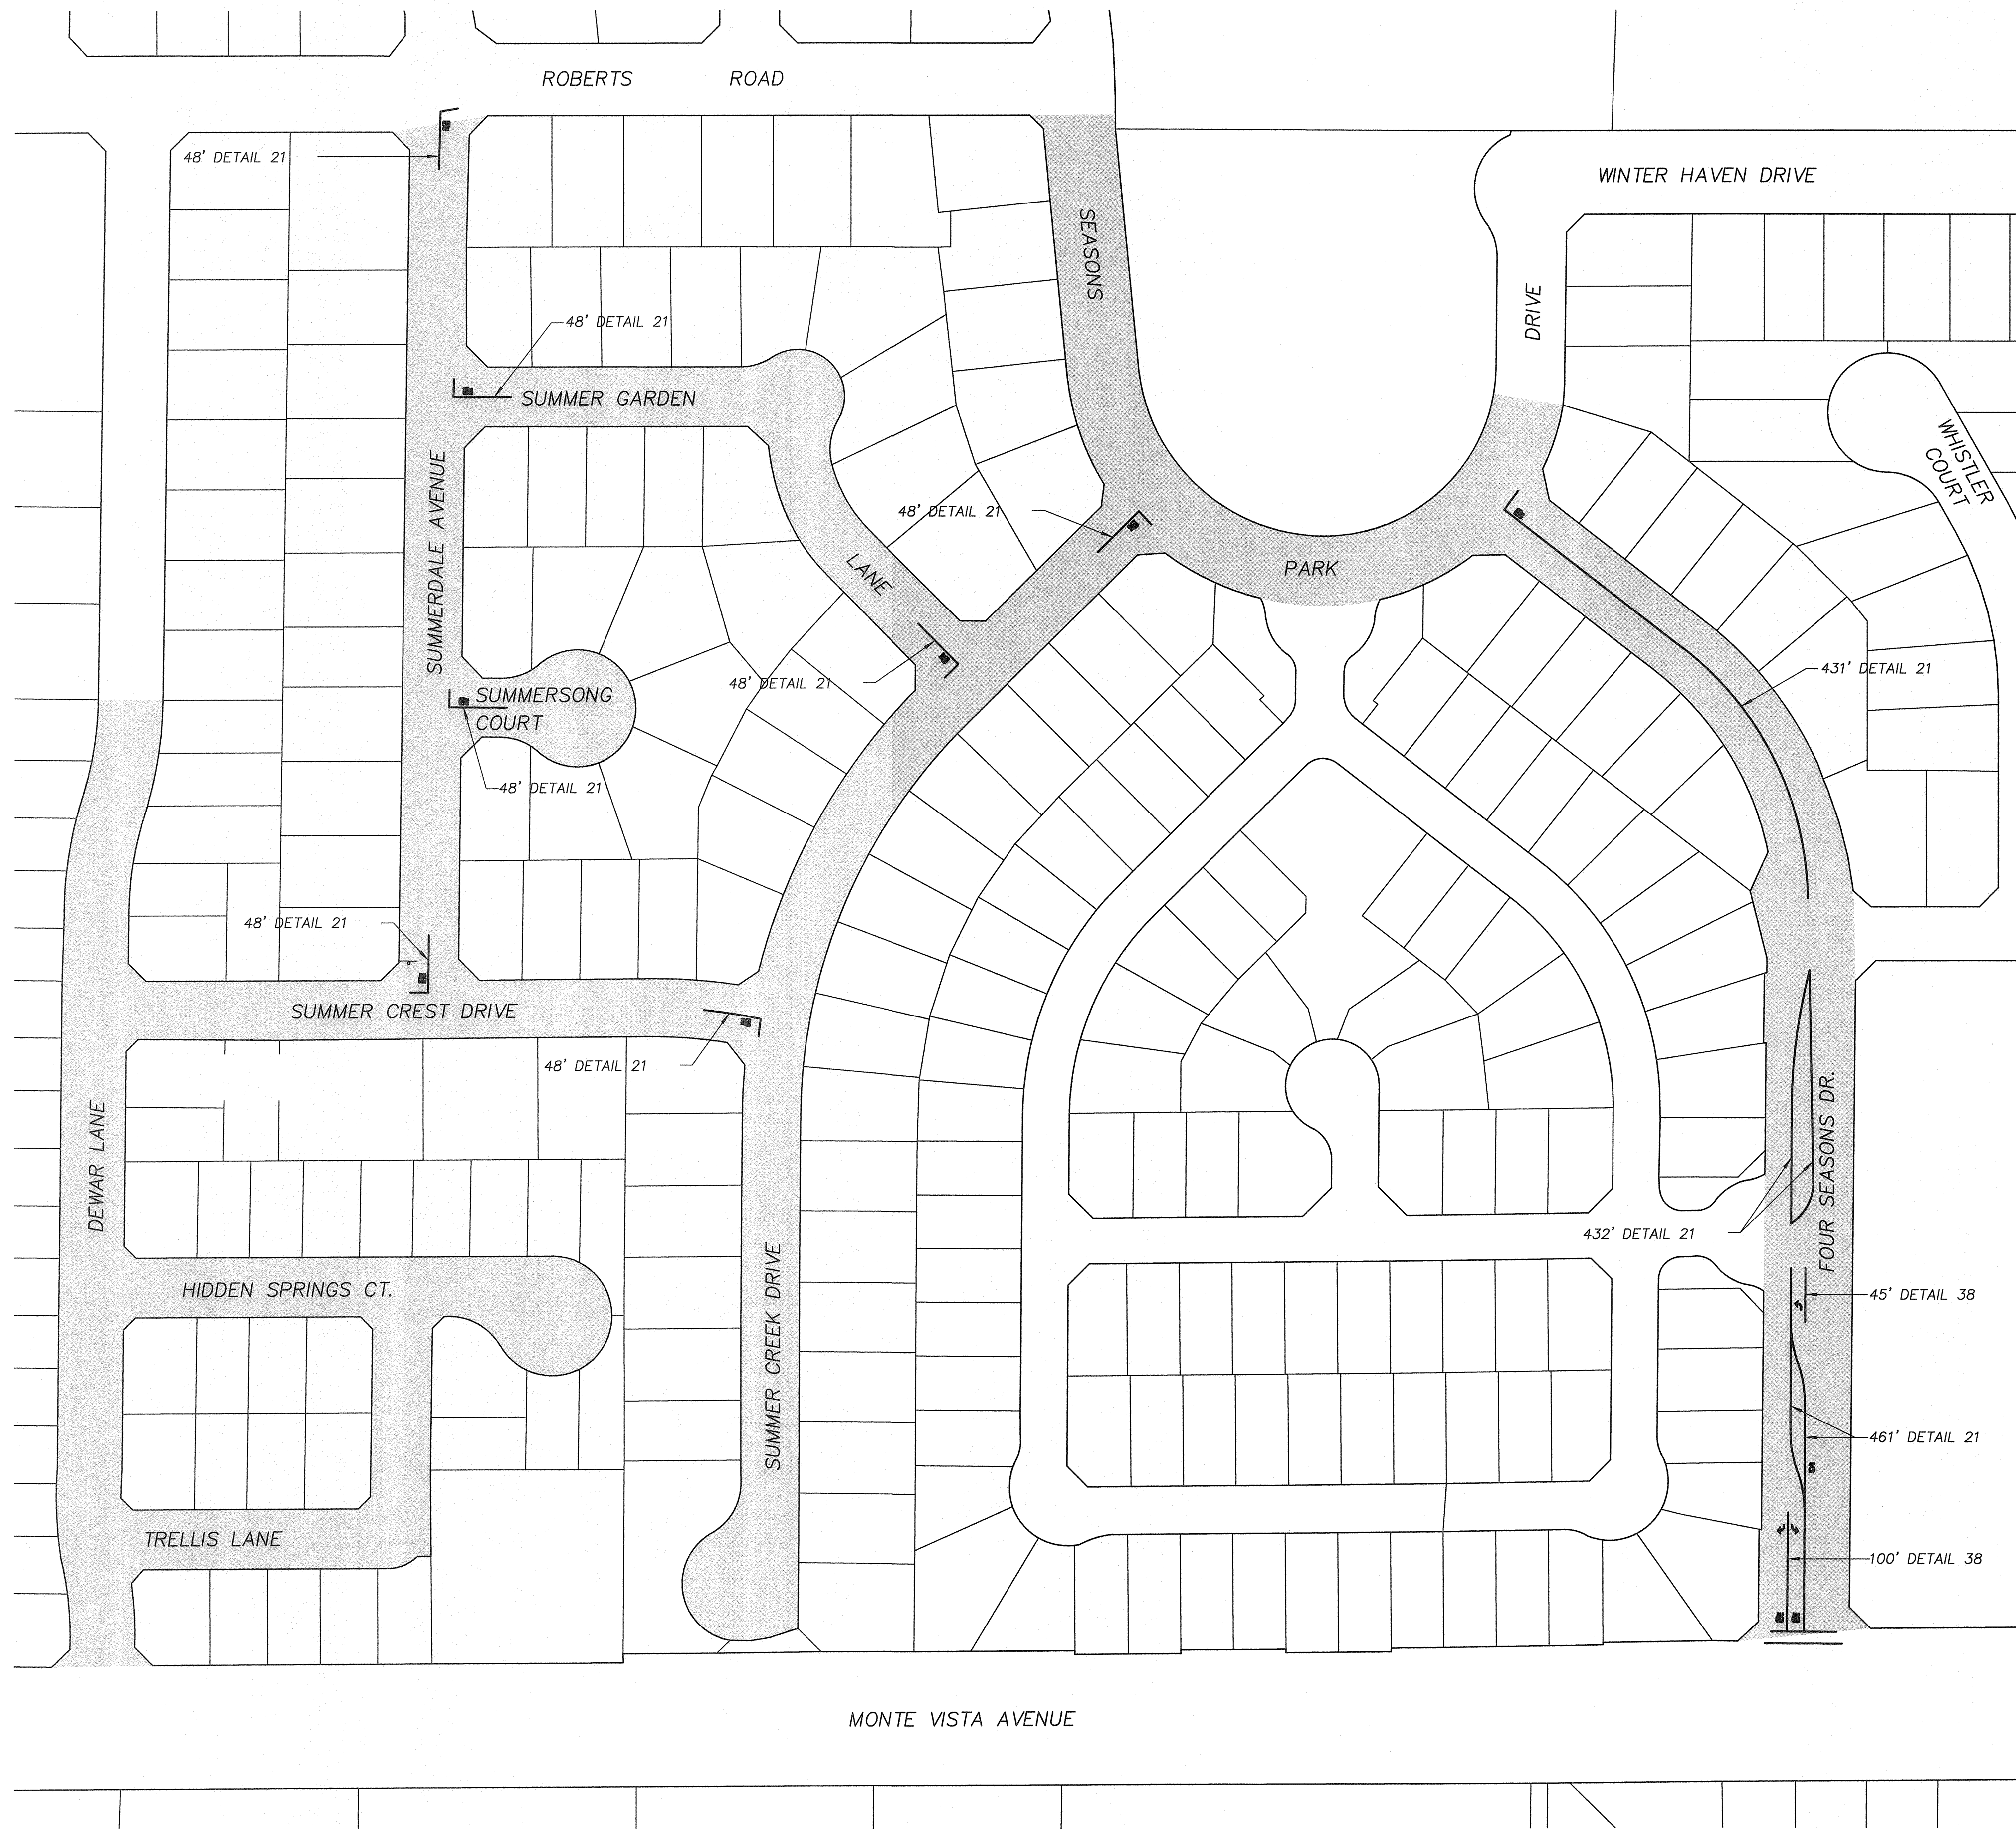

SLURRY SEAL	
STREET NAME	AREA (S.Y.)
SEASONS PARK DRIVE	2,754
FOUR SEASONS DRIVE	5,592
SUMMER CREEK DRIVE	3,443
SUMMERDALE AVENUE	2,244
SUMMER GARDEN LANE	1,920
SUMMERSONG COURT	749
SUMMER CREST DRIVE	1,684
DEWAR LANE	2,693
HIDDEN SPRINGS CT	1,770
MEADOWMONT LANE	685
TRELLIS LANE	852
TOTAL	24,386

STRIPING						
STREET NAME	STOP BAR & LEGEND	DETAIL 21	DETAIL 38	TYPE IV(L)	TYPE IV(R)	TYPE BB MARKER
SEASONS PARK DRIVE	0	0	0	0	0	2
FOUR SEASONS DRIVE	3	1,324'	145'	2	1	3
SUMMER CREEK DRIVE	1	48'	0	0	0	3
SUMMERDALE AVENUE	2	96'	0	0	0	3
SUMMER GARDEN LANE	2	96'	0	0	0	2
SUMMERSONG COURT	1	48'	0	0	0	1
SUMMER CREST DRIVE	2	48'	0	0	0	2
DEWAR LANE	1	48'	0	0	0	3
HIDDEN SPRINGS CT	1	48'	0	0	0	3
MEADOWMONT LANE	0	0	0	0	0	2
TRELLIS LANE	1	48'	0	0	0	1
TOTALS	14	1,804'	145'	2	1	26

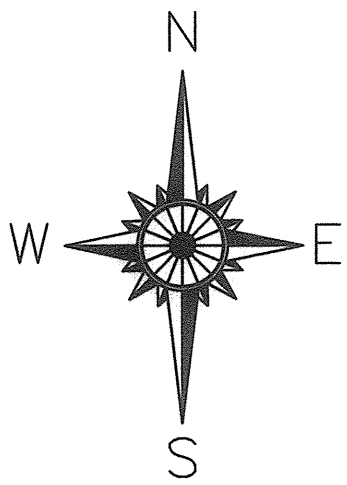

NOTE:
STRIPING AND SHADED AREAS TO BE SEALED
ARE DIAGRAMMATIC ONLY. SLURRY SEAL SHALL
BE PLACED BETWEEN THE LIP OF GUTTERS,
ENTIRE CUL-DE-SAC AND BIKE PATH WIDTH
AND SHALL END AT CURB RETURNS, UNLESS
OTHERWISE NOTED



Know what's below.
Call 811 before you dig.

NOTE:
ALL REFERENCES AND WRITTEN
DIMENSIONS SHALL TAKE
PREFERENCE OVER SCALED
DIMENSIONS AND SHALL BE
VERIFIED IN THE FIELD. ANY
DISCREPANCY SHALL BE BROUGHT
TO NOTICE OF THE ENGINEER
PRIOR TO THE COMMENCEMENT
OF ANY WORK.

Nathan B. Bray
NATHAN BRAY, P.E.
DIRECTOR OF DEVELOPMENT
SERVICES/CITY ENGINEER
5/27/20
PLANS APPROVAL DATE



Stephen Fremming
STEPHEN FREMMING, P.E.
PRINCIPAL CIVIL ENGINEER
DATE: 5/27/20




CITY OF TURLOCK
DEVELOPMENT SERVICES
ENGINEERING DIVISION
156 S. BROADWAY, STE 150
(209) 668-5520

CONSTRUCTION PLAN
CAPITAL PROJECT #20-004
2020 SLURRY SEALS


VERIFY SCALE
BAR IS 1" ON
ORIGINAL DRAWING
0 6" 8" 1"
1"
IF NOT ONE INCH ON
THIS SHEET, ADJUST
SCALES ACCORDINGLY

DRAWN BY: RJ
REV. BY: --
CH. BY: SF
DATE: MAR 2020
SCALE: NONE
20-004 BASE.dwg

SHEET
10
OF 21

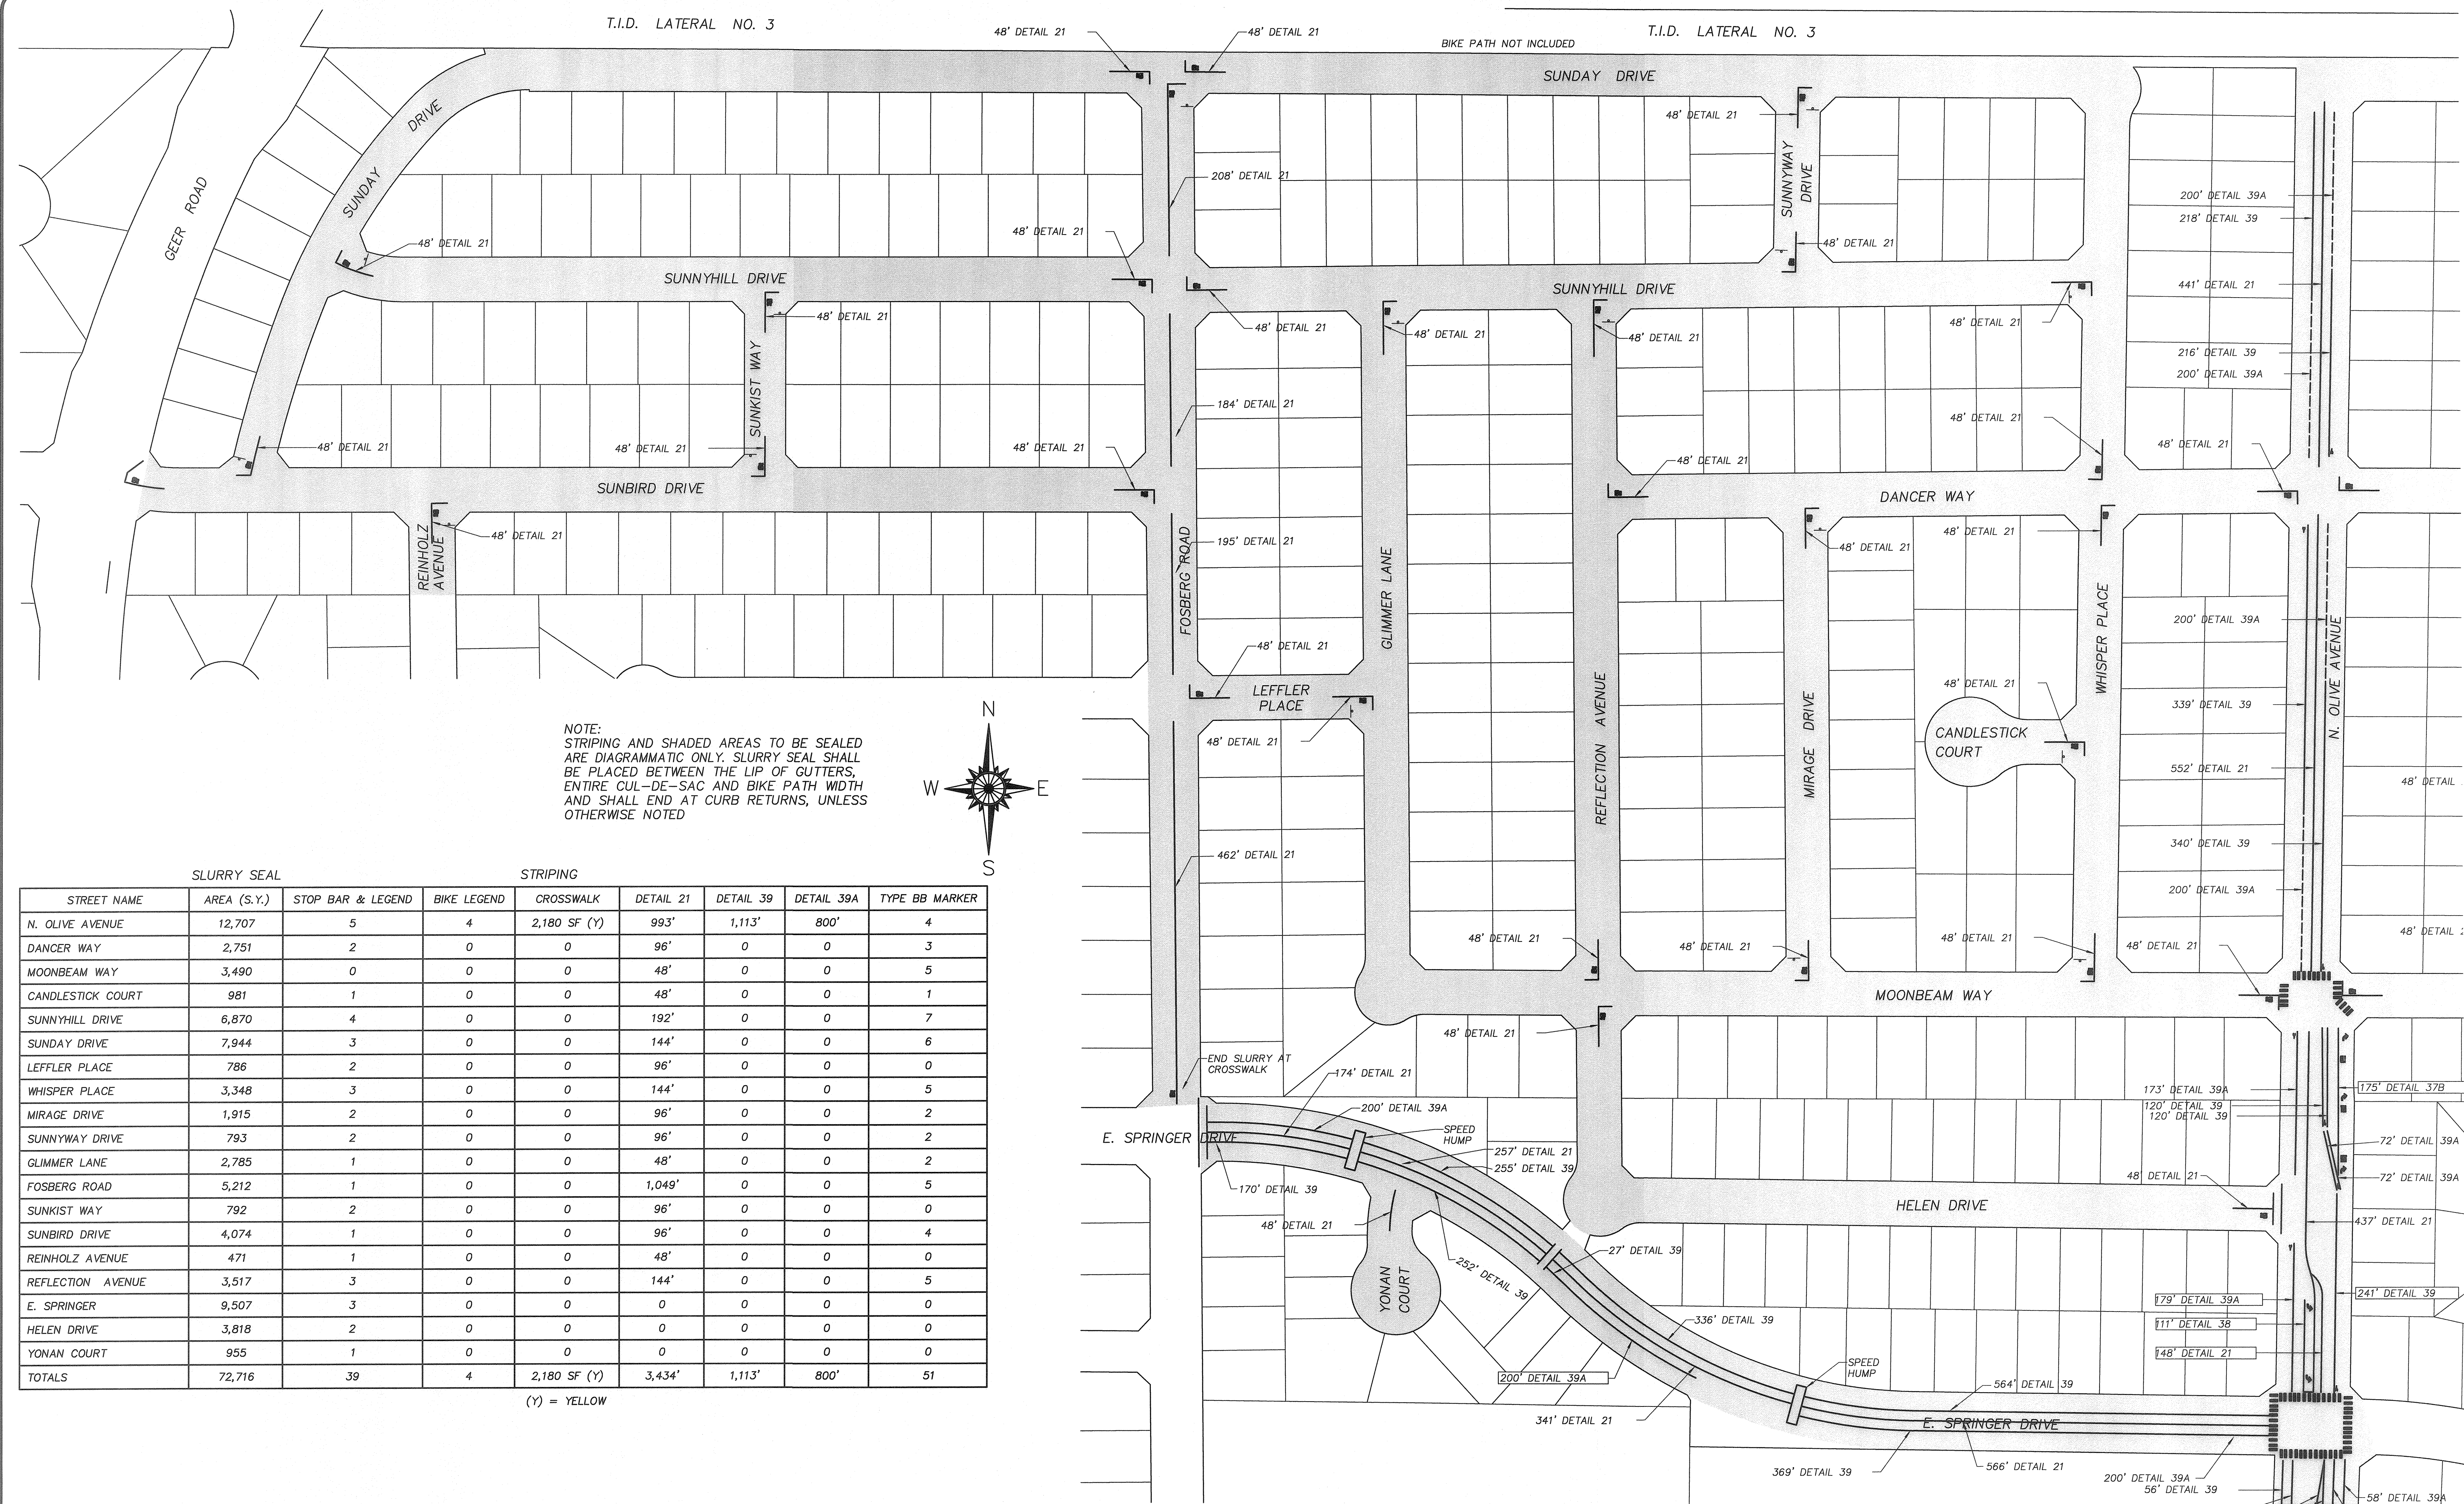

NOTE:
STRIPING AND SHADED AREAS TO BE SEALED
ARE DIAGRAMMATIC ONLY. SLURRY SEAL SHALL
BE PLACED BETWEEN THE LIP OF GUTTERS,
ENTIRE CUL-DE-SAC AND BIKE PATH WIDTH
AND SHALL END AT CURB RETURNS, UNLESS
OTHERWISE NOTED

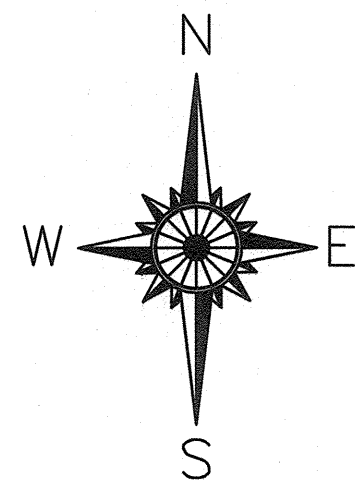

SLURRY SEAL				STRIPING				
STREET NAME	AREA (S.Y.)	STOP BAR & LEGEND	BIKE LEGEND	CROSSWALK	DETAIL 21	DETAIL 39	DETAIL 39A	TYPE BB MARKER
N. OLIVE AVENUE	12,707	5	4	2,180 SF (Y)	993'	1,113'	800'	4
DANCER WAY	2,751	2	0	0	96'	0	0	3
MOONBEAM WAY	3,490	0	0	0	48'	0	0	5
CANDLESTICK COURT	981	1	0	0	48'	0	0	1
SUNNYHILL DRIVE	6,870	4	0	0	192'	0	0	7
SUNDAY DRIVE	7,944	3	0	0	144'	0	0	6
LEFFLER PLACE	786	2	0	0	96'	0	0	0
WHISPER PLACE	3,348	3	0	0	144'	0	0	5
MIRAGE DRIVE	1,915	2	0	0	96'	0	0	2
SUNNYWAY DRIVE	793	2	0	0	96'	0	0	2
GLIMMER LANE	2,785	1	0	0	48'	0	0	2
FOSSBERG ROAD	5,212	1	0	0	1,049'	0	0	5
SUNKIST WAY	792	2	0	0	96'	0	0	0
SUNBIRD DRIVE	4,074	1	0	0	96'	0	0	4
REINHOLZ AVENUE	471	1	0	0	48'	0	0	0
REFLECTION AVENUE	3,517	3	0	0	144'	0	0	5
E. SPRINGER	9,507	3	0	0	0	0	0	0
HELEN DRIVE	3,818	2	0	0	0	0	0	0
YONAN COURT	955	1	0	0	0	0	0	0
TOTALS	72,716	39	4	2,180 SF (Y)	3,434'	1,113'	800'	51

(Y) = YELLOW



Know what's below.
Call 811 before you dig.

NOTE:
ALL REFERENCES AND WRITTEN
DIMENSIONS SHALL TAKE
PREFERENCE OVER SCALED
DIMENSIONS AND SHALL BE
VERIFIED IN THE FIELD. ANY
DISCREPANCY SHALL BE BROUGHT
TO NOTICE OF THE ENGINEER
PRIOR TO THE COMMENCEMENT
OF ANY WORK.

Nathan B. Gray
NATHAN BRAY, P.E.
DIRECTOR OF DEVELOPMENT
SERVICES/CITY ENGINEER
5/27/20
PLANS APPROVAL DATE



Stephen Fremming
STEPHEN FREMMING, P.E.
PRINCIPAL CIVIL ENGINEER
DATE: 5/27/20




CITY OF TURLOCK
DEVELOPMENT SERVICES
ENGINEERING DIVISION
156 S. BROADWAY, STE 150
(209) 668-5520

CONSTRUCTION PLAN
CAPITAL PROJECT #20-004
2020 SLURRY SEALS

VERIFY SCALE
BAR IS 1" ON
ORIGINAL DRAWING
0 8" 8" 1"
1"
IF NOT ONE INCH ON
THIS SHEET, ADJUST
SCALES ACCORDINGLY

DRAWN BY: RJ
REV. BY: --
CH. BY: SF
DATE: MAR 2020
SCALE: NONE
20-004 BASE.dwg

SHEET
11
OF 21

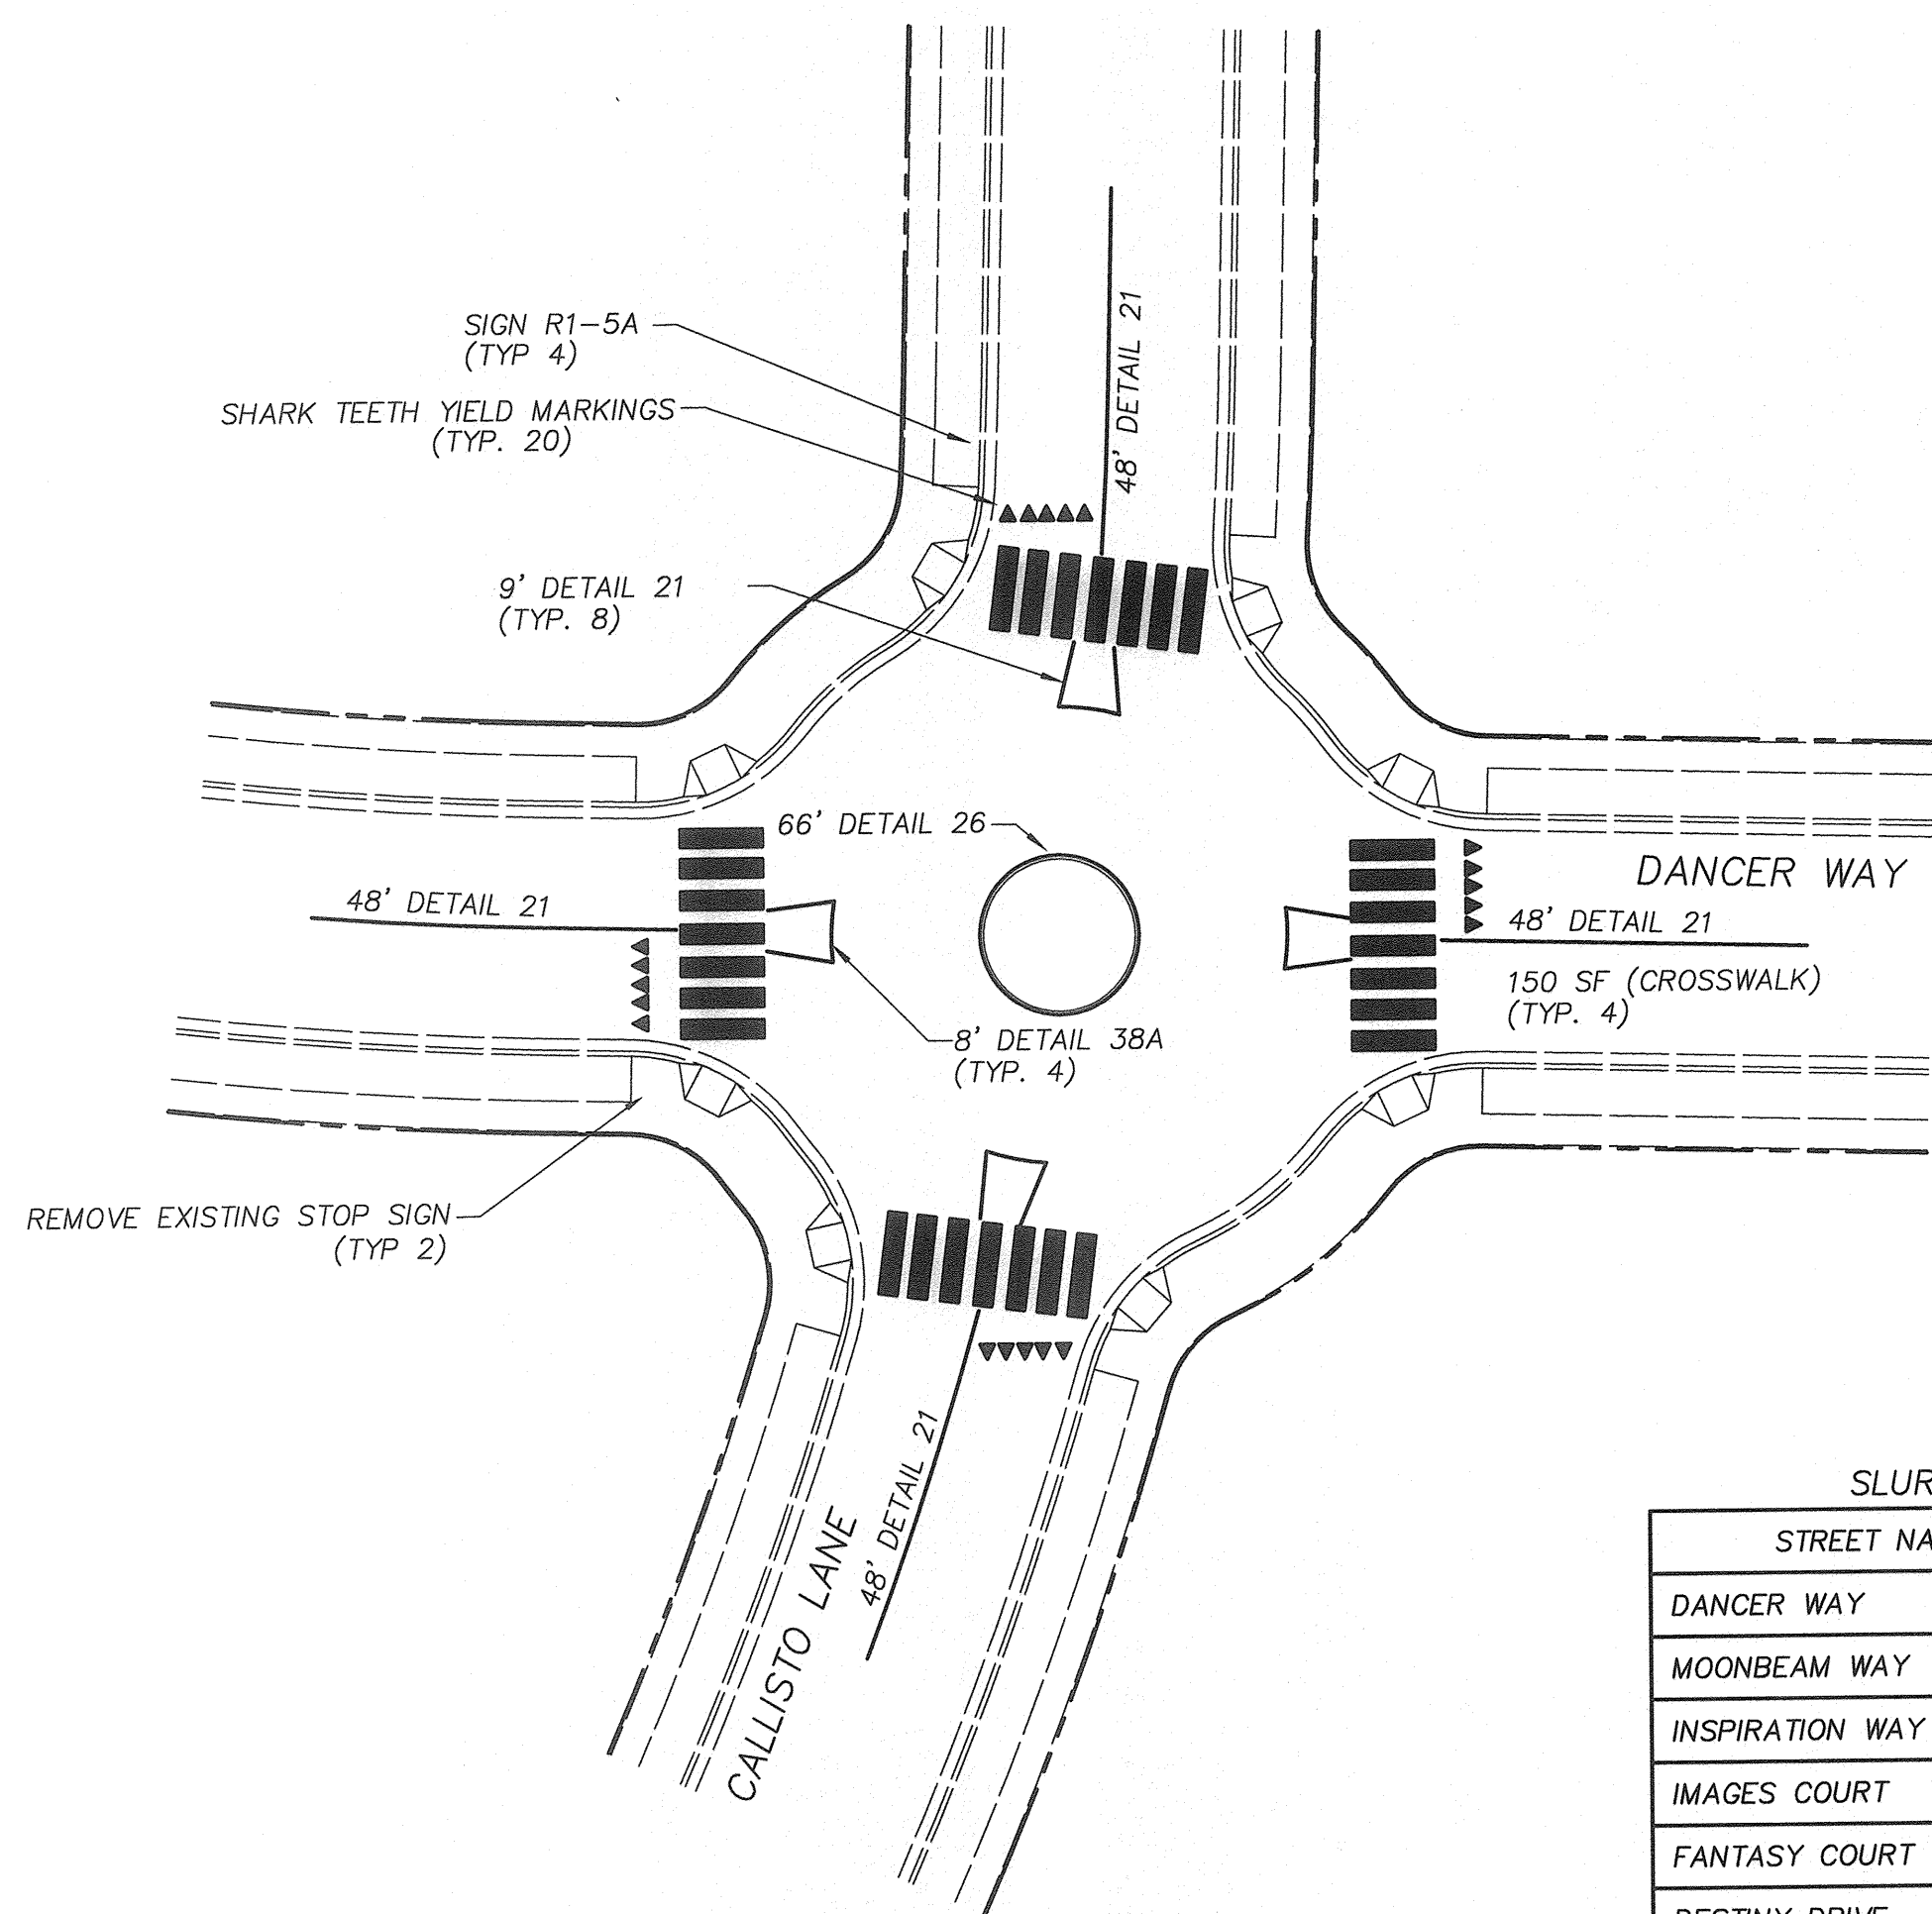

SLURRY SEAL	
STREET NAME	AREA (S.Y.)
DANCER WAY	4,270
MOONBEAM WAY	4,075
INSPIRATION WAY	3,555
IMAGES COURT	1,147
FANTASY COURT	1,530
DESTINY DRIVE	3,513
CALLISTO LANE	3,768
VISIONS DRIVE	3,536
TOTAL	25,394

STREET NAME	DETAIL 26	BIKE LEGEND
DANCER WAY	0	0
MOONBEAM WAY	0	0
INSPIRATION WAY	0	0
IMAGES COURT	0	0
FANTASY COURT	0	0
DESTINY DRIVE	0	0
CALLISTO LANE	66'	0
VISIONS DRIVE	0	0
N. OLIVE AVENUE	0	5
TOTAL	66'	5

STRIPING							
STREET NAME	STOP BAR & LEGEND	DETAIL 21	DETAIL 38A	CROSSWALK (W)	TYPE BB MARKER	R1-5A SIGN	SHARK TEETH
DANCER WAY	2	228'	16'	300 SF	2	2	10
MOONBEAM WAY	2	96'	0	0	4	0	0
INSPIRATION WAY	0	0	0	0	3	0	0
IMAGES COURT	1	48'	0	0	1	0	0
FANTASY COURT	1	48'	0	0	2	0	0
DESTINY DRIVE	4	192'	0	0	4	0	0
CALLISTO LANE	2	228'	16'	300 SF	5	2	10
VISIONS DRIVE	3	144'	0	0	4	0	0
N. OLIVE AVENUE	0	0	0	0	0	0	0
TOTAL	15	984'	32'	600 SF	25	4	20




NOTE:
STRIPING AND SHADED AREAS TO BE SEALED
ARE DIAGRAMMATIC ONLY. SLURRY SEAL SHALL
BE PLACED BETWEEN THE LIP OF GUTTERS,
ENTIRE CUL-DE-SAC AND BIKE PATH WIDTH
AND SHALL END AT CURB RETURNS, UNLESS
OTHERWISE NOTED



Know what's below.
Call 811 before you dig.

NOTE:
ALL REFERENCES AND WRITTEN
DIMENSIONS SHALL TAKE
PREFERENCE OVER SCALED
DIMENSIONS AND SHALL BE
VERIFIED IN THE FIELD. ANY
DISCREPANCY SHALL BE BROUGHT
TO NOTICE OF THE ENGINEER
PRIOR TO THE COMMENCEMENT
OF ANY WORK.

NATHAN BRAY, P.E.
DIRECTOR OF DEVELOPMENT
SERVICES/CITY ENGINEER
5/27/20
PLANS APPROVAL DATE

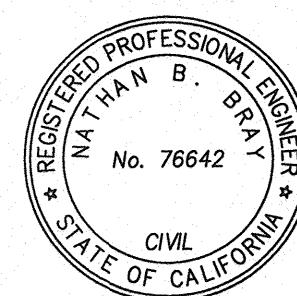

STEPHEN FREMMING, P.E.
PRINCIPAL CIVIL ENGINEER
DATE: 5/27/20



CITY OF TURLOCK
DEVELOPMENT SERVICES
ENGINEERING DIVISION
156 S. BROADWAY, STE 150
(209) 668-5520

CONSTRUCTION PLAN
CAPITAL PROJECT #20-004
2020 SLURRY SEALS

VERIFY SCALE
BAR IS 1" ON
ORIGINAL DRAWING
0 8" 1"
IF NOT ONE INCH ON
THIS SHEET, ADJUST
SCALES ACCORDINGLY

DRAWN BY: RJ
REV. BY: --
CH. BY: SF
DATE: MAR 2020
SCALE: NONE
20-004 BASE.dwg

SHEET
12
OF 21

CONTRACTOR SHALL REMOVE ALL THERMO-PLASTIC AND RAISED PAVEMENT MARKERS WITHIN THE STAMPED HOT MIX ASPHALT AREA LOCATED ON N. WALNUT ROAD AT TAYLOR ROAD. RE-STAIN WITH STREET BOND SP150, BRICK RED, 2 COATS MIN. (6,000€ S.F.) INSTALL THE FOLLOWING ITEMS:
2 STOP LEGENDS,
1 TYPE IV(R) ARROW
1 TYPE IV(L) ARROW
1 BIKE LANE LEGEND
1 BIKE LANE ARROW
152 L.F. DETAIL 10
76 L.F. DETAIL 39
76 L.F. DETAIL 39A

SLURRY SEAL	
STREET NAME	AREA (S.Y.)
COLORADO AVENUE*	12,057
N. BERKELEY AVENUE*	15,692
CHERRY BLOSSOM LANE*	6,164
ARTHUR MACE DRIVE*	3,704
MANZANITA WAY	3,115
FIRESIDE DRIVE	3,459
SORENSEN WAY	1,622
DANCER WAY	4,644
WILDTREE LANE	942
REDHILL WAY	654
KNOXLEY DRIVE	2,966
MOONBEAM WAY	3,637
BIKE PATH**	2,211
TOTAL	60,867

*INCLUDES QUANTITIES FROM SHEET 14
**TYPE I SLURRY - COLORADO AVENUE (WEST) TO COUNTRY WALK LANE (EAST)

STRIPING

STREET NAME	DETAIL 21	DETAIL 24	DETAIL 26	DETAIL 30	DETAIL 38	DETAIL 38A	DETAIL 39	DETAIL 39A	TYPE BB MARKER
COLORADO AVENUE*	2,255'	0	0	0	190'	0	0	0	8
N. BERKELEY AVENUE*	0	516'	4,687'	40'	200'	167'	2,102'	1,998'	10
CHERRY BLOSSOM LANE*	192'	0	0	0	0	0	0	0	7
ARTHUR MACE DRIVE*	96'	0	0	0	0	0	0	0	5
MANZANITA WAY	192'	0	0	0	0	0	0	0	4
FIRESIDE DRIVE	192'	0	0	0	0	0	0	0	4
SORENSEN WAY	96'	0	0	0	0	0	0	0	2
DANCER WAY	96'	0	80'	0	0	0	0	0	5
WILDTREE LANE	48'	0	0	0	0	0	0	0	1
REDHILL WAY	0	0	0	0	0	0	0	0	1
KNOXLEY DRIVE	0	0	0	0	0	0	0	0	3
MOONBEAM WAY	192'	0	0	0	0	0	0	0	3
TOTAL	3,359'	516'	4,767'	40'	390'	167'	2,102'	1,998'	53

*INCLUDES AREA FROM SHEET 14



STRIPING

STREET NAME	STOP BAR AND LEGEND	YIELD "SHARK TEETH"	TYPE IV(L)	TYPE IV(R)	TYPE VI	CROSSWALK (W)
COLORADO AVENUE*	0	0	2	2	0	0
N. BERKELEY AVENUE*	1	24	3	2	1	1,120 SF
CHERRY BLOSSOM LANE*	4	0	0	0	0	0
ARTHUR MACE DRIVE*	2	0	0	0	0	0
MANZANITA WAY	4	0	0	0	0	0
FIRESIDE DRIVE	4	0	0	0	0	0
SORENSEN WAY	2	0	0	0	0	0
DANCER WAY	1	0	0	0	0	0
WILDTREE LANE	1	0	0	0	0	0
REDHILL WAY	0	0	0	0	0	0
KNOXLEY DRIVE	0	0	0	0	0	0
MOONBEAM WAY	4	0	0	0	0	0
TOTAL	23	24	5	4	1	1,120 SF

STRIPING

STREET NAME	BIKE LANE LEGEND
N. BERKELEY AVENUE*	10
TOTAL	10

*INCLUDES AREA FROM SHEET 14

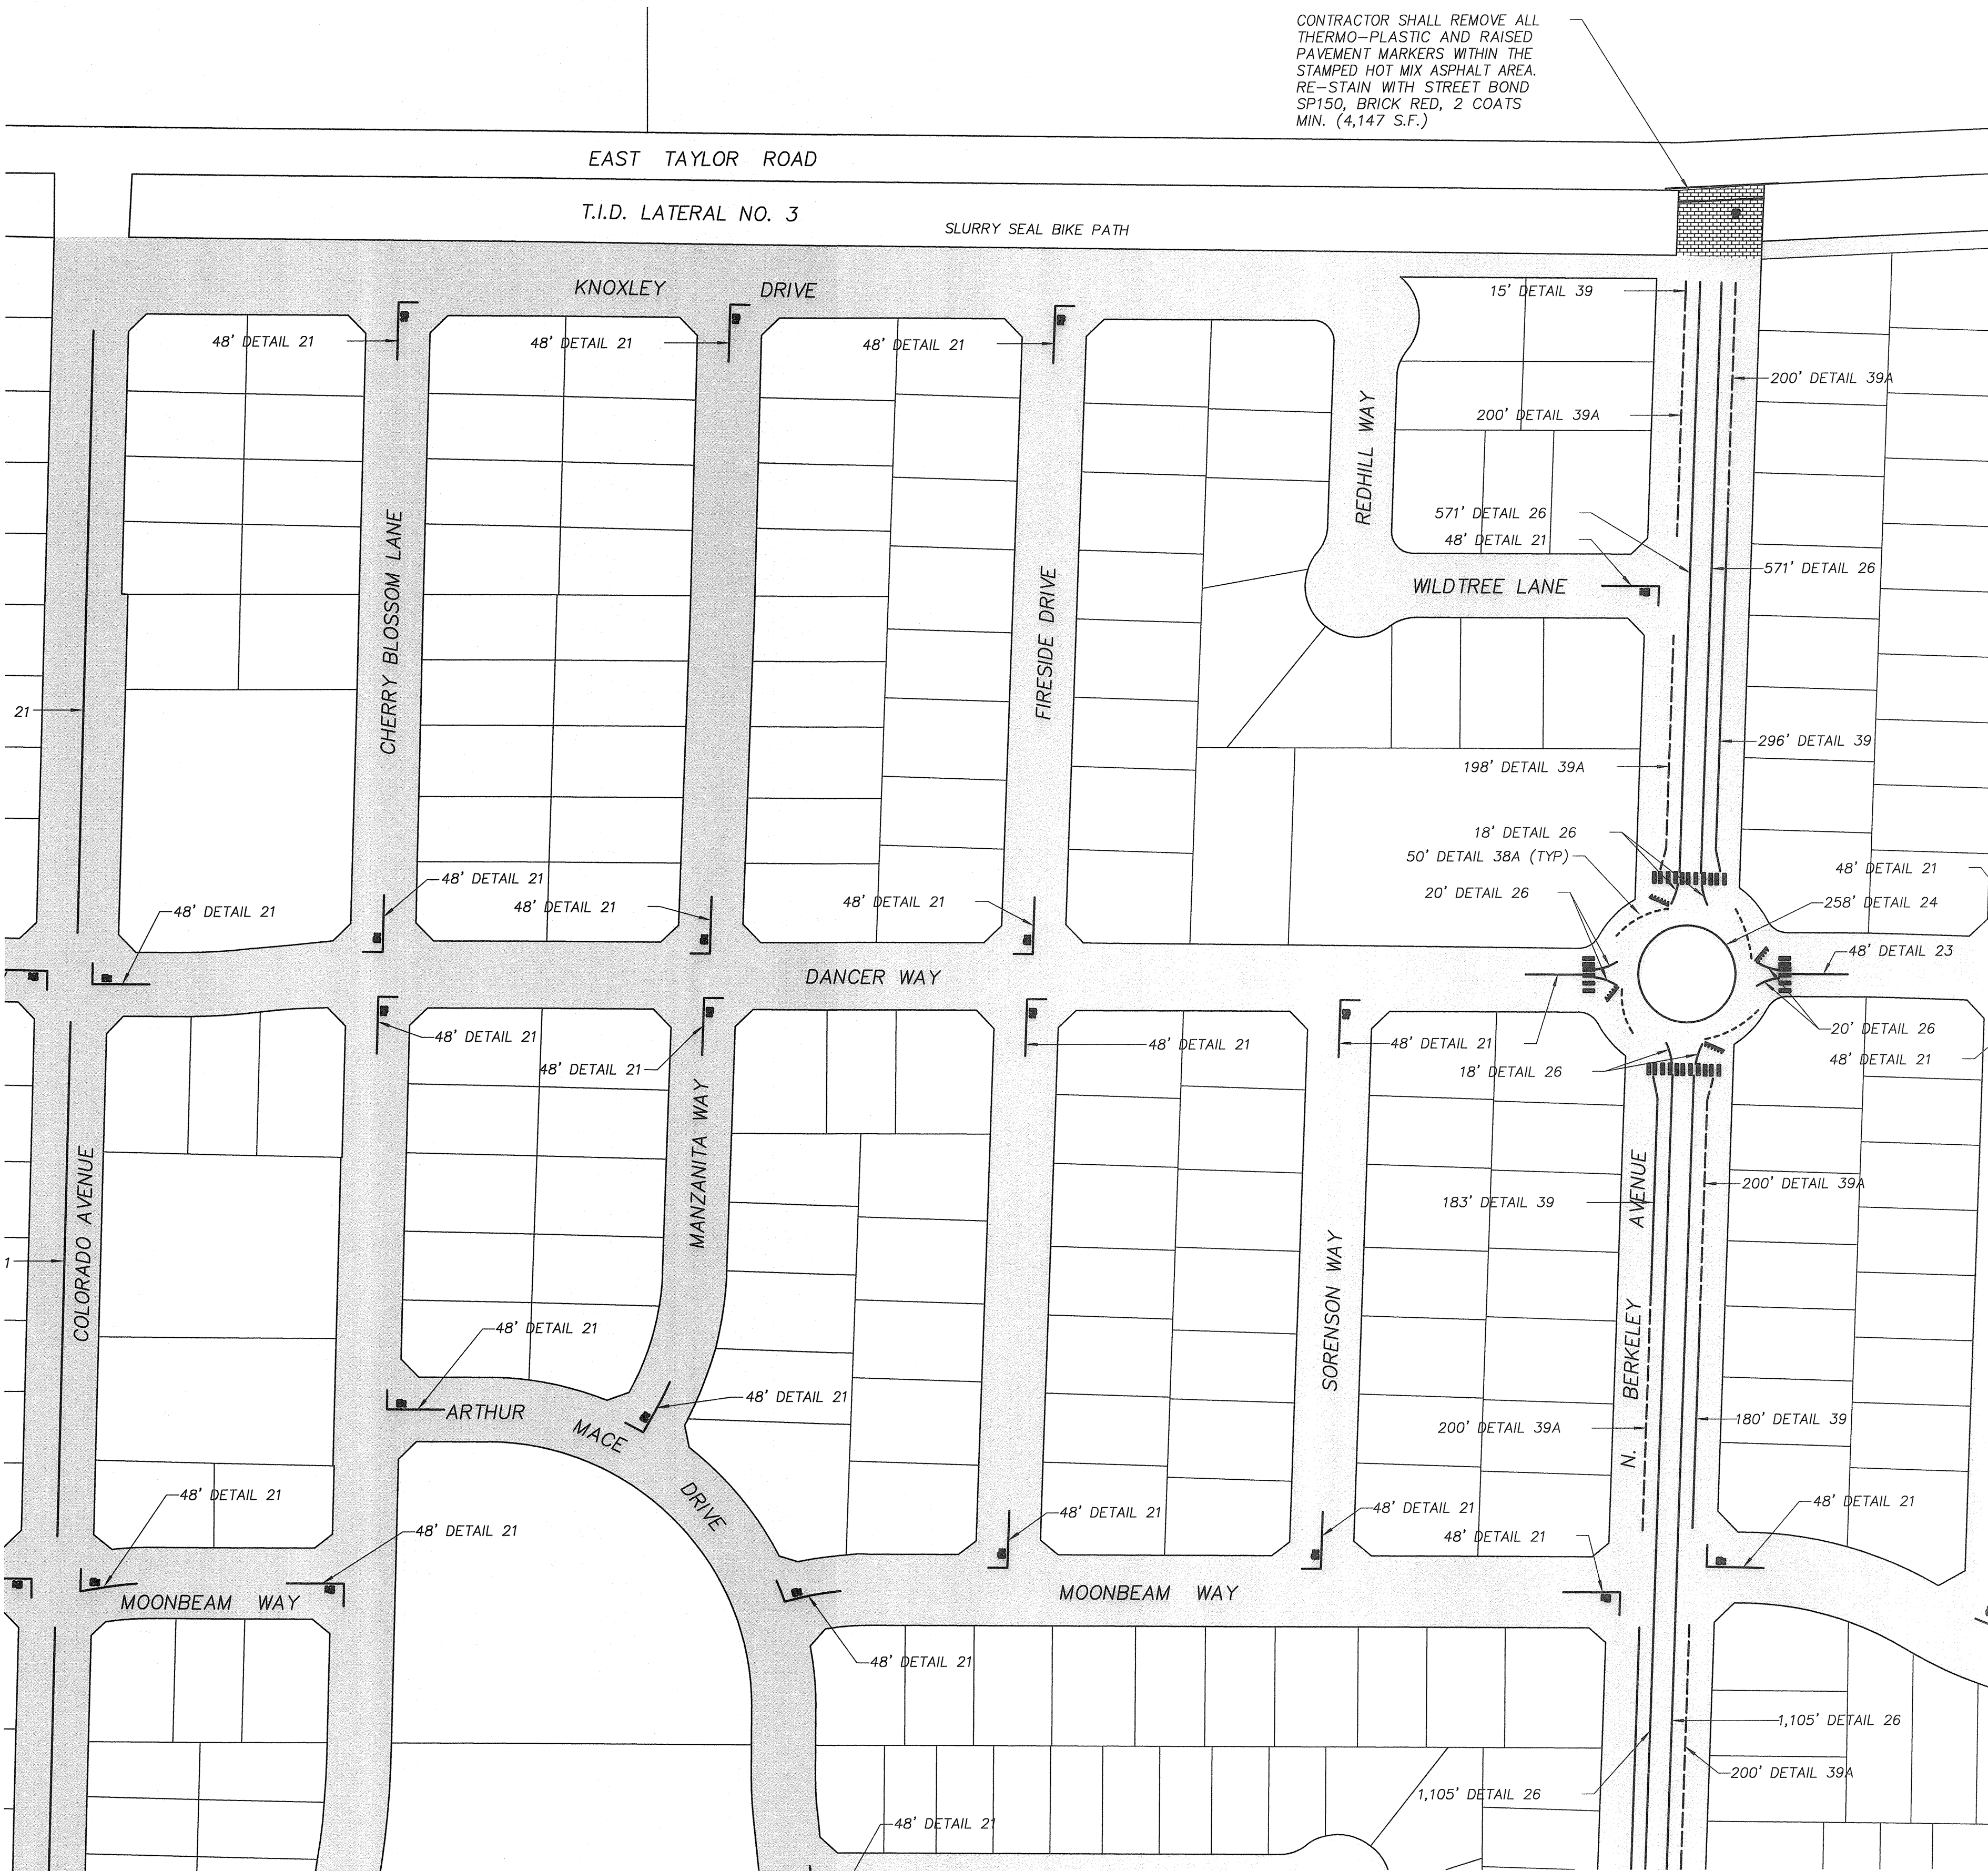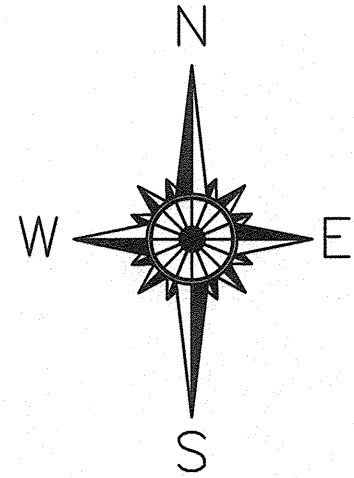

NOTE:
STRIPING AND SHADED AREAS TO BE SEALED ARE DIAGRAMMATIC ONLY. SLURRY SEAL SHALL BE PLACED BETWEEN THE LIP OF GUTTERS, ENTIRE CUL-DE-SAC AND BIKE PATH WIDTH AND SHALL END AT CURB RETURNS, UNLESS OTHERWISE NOTED



Know what's below.
Call 811 before you dig.

NOTE:
ALL REFERENCES AND WRITTEN DIMENSIONS SHALL TAKE PREFERENCE OVER SCALED DIMENSIONS AND SHALL BE VERIFIED IN THE FIELD. ANY DISCREPANCY SHALL BE BROUGHT TO NOTICE OF THE ENGINEER PRIOR TO THE COMMENCEMENT OF ANY WORK.

NATHAN BRAY, P.E.
DIRECTOR OF DEVELOPMENT SERVICES/CITY ENGINEER
5/27/20
PLANS APPROVAL DATE



STEPHEN FREMMING, P.E.
PRINCIPAL CIVIL ENGINEER
DATE: 5/27/20



CITY OF TURLOCK
DEVELOPMENT SERVICES
ENGINEERING DIVISION
156 S. BROADWAY, STE 150
(209) 668-5520

CONSTRUCTION PLAN
CAPITAL PROJECT #20-004
2020 SLURRY SEALS

VERIFY SCALE
BAR IS 1" ON ORIGINAL DRAWING
0 8" 8" 1"
IF NOT ONE INCH ON THIS SHEET, ADJUST SCALES ACCORDINGLY

DRAWN BY: RJ
REV. BY: ---
CH. BY: SF
DATE: MAR 2020
SCALE: NONE
20-004 BASE.dwg


SHEET

13

OF 21

STREET NAME	AREA (S.Y.)
CHRISTOFFERSEN PARKWAY**	11,529
ENCLAVE DRIVE	6,519
E. SPRINGER DRIVE	5,721
REDBUD LANE	1,337
WOOD MINT DRIVE	1,552
COLORADO AVENUE*	12,057
MACIE WAY	772
SABINO STREET	464
N. BERKELEY AVENUE*	15,692
CHERRY BLOSSOM LANE*	6,164
WILD LILAC DRIVE	1,207
ARTHUR MACE DRIVE*	3,704
SILVER LUPINE DRIVE	1,630
PURPLE SAGE LANE	1,737
TOTAL	70,085

NOTE:
STRIPING AND SHADED AREAS TO BE SEALED
ARE DIAGRAMMATIC ONLY. SLURRY SEAL SHALL
BE PLACED BETWEEN THE LIP OF GUTTERS,
ENTIRE CUL-DE-SAC AND BIKE PATH WIDTH
AND SHALL END AT CURB RETURNS, UNLESS
OTHERWISE NOTED

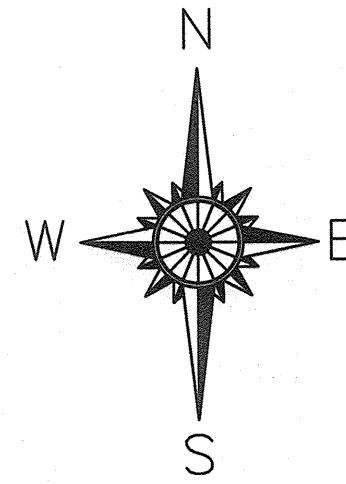

STREET NAME	STOP BAR AND LEGEND	YIELD "SHARK TEETH"	DETAIL 11	DETAIL 21	DETAIL 26	DETAIL 38	DETAIL 38A
CHRISTOFFERSEN PARKWAY**	0	0	2,322'	119'	2,074'	780'	690'
ENCLAVE DRIVE	1	0	0	48'	0	0	0
E. SPRINGER DRIVE	1	0	0	966'	89'	0	0
REDBUD LANE	2	0	0	96'	0	0	0
WOOD MINT DRIVE	1	0	0	48'	0	0	0
COLORADO AVENUE*	0	0	0	2,255'	0	190'	0
MACIE WAY	2	0	0	96'	0	0	0
SABINO STREET	2	0	0	96'	0	0	0
N. BERKELEY AVENUE*	0	24	0	0	4,541'	200'	400'
CHERRY BLOSSOM LANE*	4	0	0	192'	0	0	0
WLD LILAC DRIVE	2	0	0	96'	0	0	0
ARTHUR MACE DRIVE*	2	0	0	96'	0	0	0
SILVER LUPINE DRIVE	2	0	0	96'	0	0	0
PURPLE SAGE LANE	1	0	0	48'	0	0	0
TOTAL	20	24	2,322'	4,252'	6,704'	1,170'	1,090'


STREET NAME	STRIPING			ARROWS			CROSS WALK (W)	TYPE BB MARKER
	DETAIL 39	DETAIL 39A	TYPE IV (L)	TYPE IV (R)	TYPE VI			
CHRISTOFFERSEN PARKWAY**	204'	0	6	3	2	4,320 SF	7	
ENCLAVE DRIVE	0	0	0	0	0	0	5	
E. SPRINGER DRIVE	731'	1,212'	0	0	0	0	3	
REDBUD LANE	0	0	0	0	0	0	1	
WOOD MINT DRIVE	0	0	0	0	0	0	3	
COLORADO AVENUE*	0	0	2	2	0	0	8	
MACIE WAY	0	0	0	0	0	0	1	
SABINO STREET	0	0	0	0	0	0	1	
N. BERKELEY AVENUE*	2,102'	1,998'	3	2	1	2,784 SF	10	
CHERRY BLOSSOM LANE*	0	0	0	0	0	0	7	
WILD LILAC DRIVE	0	0	0	0	0	0	1	
ARTHUR MACE DRIVE*	0	0	0	0	0	0	5	
SILVER LUPINE DRIVE	0	0	0	0	0	0	2	
PURPLE SAGE LANE	0	0	0	0	0	0	2	
TOTAL	3,037'	3,210'	11	7	3	7,104 SF	56	

STREET NAME	BIKE LANE LEGEND	BIKE LANE SHARROW	GREEN THERMO	4" WHITE THERMO
CHRISTOFFERSEN PARKWAY	14	2	408 SF	850'
TOTAL	14	2	408 SF	850'



NOTE:
ALL REFERENCES AND WRITTEN DIMENSIONS SHALL TAKE PREFERENCE OVER SCALED DIMENSIONS AND SHALL BE VERIFIED IN THE FIELD. ANY DISCREPANCY SHALL BE BROUGHT TO NOTICE OF THE ENGINEER PRIOR TO THE COMMENCEMENT OF ANY WORK.

Nathan Bray
NATHAN BRAY, P.E.
DIRECTOR OF DEVELOPMENT
SERVICES/CITY ENGINEER
5/27/20
PLANS APPROVAL DATE

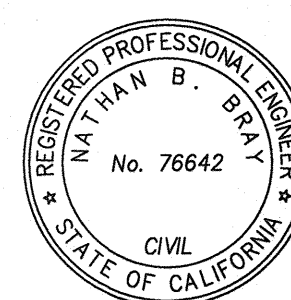

Stephen J. Fremming
STEPHEN FREMMING, P.E.
PRINCIPAL CIVIL ENGINEER
DATE: 5/27/20



CITY OF TURLOCK
DEVELOPMENT SERVICES
ENGINEERING DIVISION
156 S. BROADWAY, STE 150
(209) 668-5520

[illegible]

VERIFY SCALE
BAR IS 1" ON
ORIGINAL DRAWING

0 1" 6" 6" 6"

IF NOT ONE INCH ON
THIS SHEET, ADJUST
SCALES ACCORDINGLY



DRAWN BY:	RJ
REV. BY:	--
CH. BY:	SF
DATE:	MAR 2020
SCALE:	NONE
20-004 BASE.dwg	

SHEET
14
OF 21

SLURRY SEAL	
STREET NAME	AREA (S.Y.)
E. SPRINGER DRIVE	3,440
VOUMARD RANCH DRIVE	1,751
IVORY LANE	3,593
WINDROSE DRIVE	3,596
TAPESTRY WAY	4,418
COUNTRY WALK LANE	2,901
MILESTONE WAY	3,108
TOTAL	22,807

STRIPING		STRIPING			
STREET NAME	STOP BAR AND LEGEND	YIELD "SHARK TEETH"	DETAIL 21	CROSS WALK (W)	TYPE BB MARKER
E. SPRINGER DRIVE	1	24	96'	0	2
VOUMARD RANCH DRIVE	1	0	48'	0	2
IVORY LANE	3	0	144'	0	2
WINDROSE DRIVE	3	0	144'	0	3
TAPESTRY WAY	3	0	144'	0	4
COUNTRY WALK LANE	0	0	0	0	2
MILESTONE WAY	2	0	96'	0	2
TOTAL	13	24	672'	0	17

NOTE:
STRIPING AND SHADED AREAS TO BE SEALED
ARE DIAGRAMMATIC ONLY. SLURRY SEAL SHALL
BE PLACED BETWEEN THE LIP OF GUTTERS,
ENTIRE CUL-DE-SAC AND BIKE PATH WIDTH
AND SHALL END AT CURB RETURNS, UNLESS
OTHERWISE NOTED

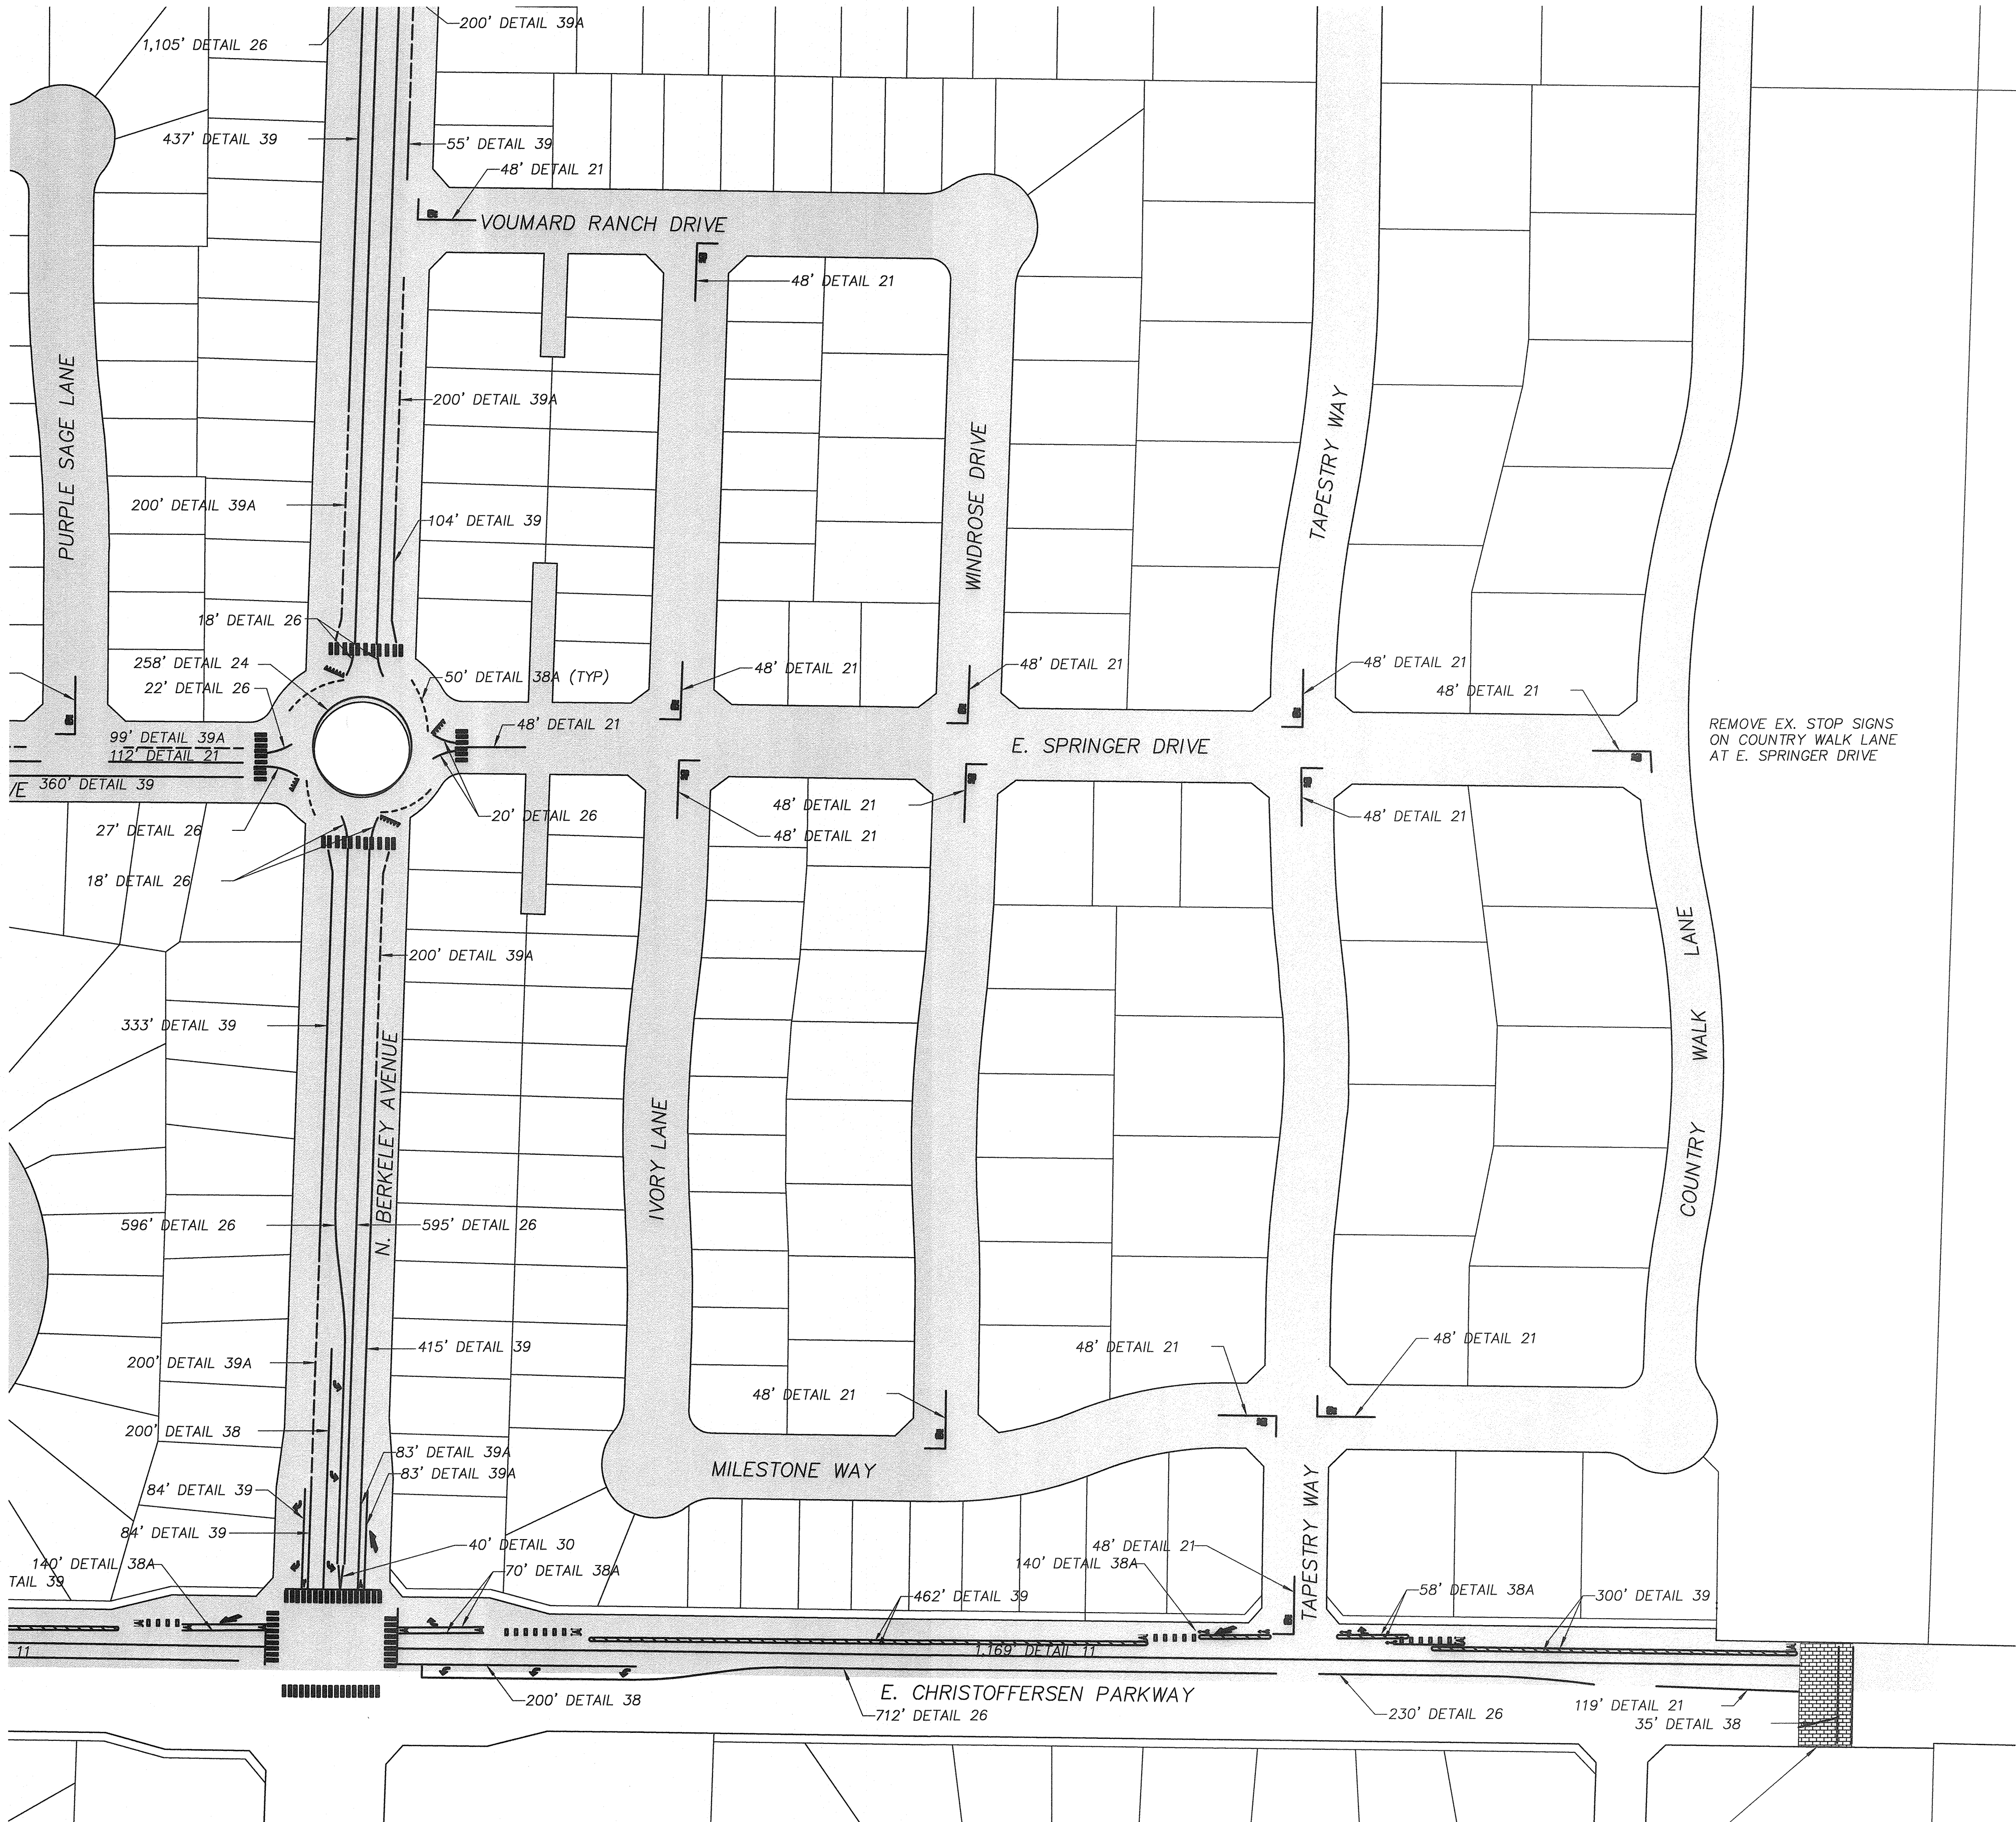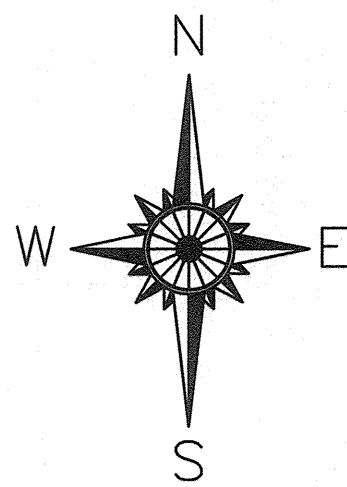

REMOVE EX. STOP SIGNS
ON COUNTRY WALK LANE
AT E. SPRINGER DRIVE

QUANTITIES FOR CHRISTOFFERSEN
PARKWAY SHOWN ON SHEET 15

CONTRACTOR SHALL REMOVE ALL
THERMO-PLASTIC AND RAISED
PAVEMENT MARKERS WITHIN THE
STAMPED HOT MIX ASPHALT AREA.
RE-STAIN WITH STREET BOND
SP150, BRICK RED, 2 COATS
MIN. (4,000 S.F.)



Know what's below.
Call 811 before you dig.

NOTE:
ALL REFERENCES AND WRITTEN
DIMENSIONS SHALL TAKE
PREFERENCE OVER SCALED
DIMENSIONS AND SHALL BE
VERIFIED IN THE FIELD. ANY
DISCREPANCY SHALL BE BROUGHT
TO NOTICE OF THE ENGINEER
PRIOR TO THE COMMENCEMENT
OF ANY WORK.

Nathan B. Bray
NATHAN BRAY, P.E.
DIRECTOR OF DEVELOPMENT
SERVICES/CITY ENGINEER
5/27/20
PLANS APPROVAL DATE



Stephen Fremming
STEPHEN FREMMING, P.E.
PRINCIPAL CIVIL ENGINEER
DATE: 5/27/20



CITY OF TURLOCK
DEVELOPMENT SERVICES
ENGINEERING DIVISION
156 S. BROADWAY, STE 150
(209) 668-5520

CONSTRUCTION PLAN
CAPITAL PROJECT #20-004
2020 SLURRY SEALS

VERIFY SCALE
BAR IS 1" ON
ORIGINAL DRAWING
0 6" 8" 1"
1"


IF NOT ONE INCH ON
THIS SHEET, ADJUST
SCALES ACCORDINGLY

DRAWN BY: RJ
REV. BY: --
CH. BY: SF
DATE: MAR 2020
SCALE: NONE
20-004 BASE.dwg

SHEET

15

OF 21

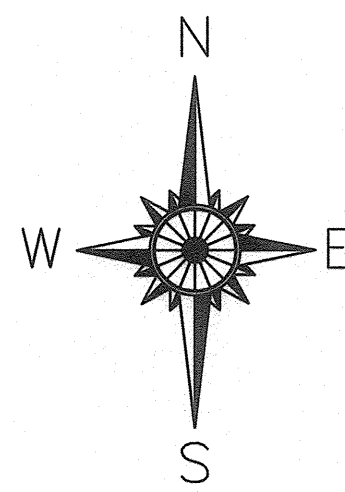

SLURRY SEAL

STREET NAME	AREA (S.Y.)
MOONBEAM WAY	4,550
DANCER WAY	3,688
MERLIN DRIVE	2,218
FALCON CREST WAY	3,972
PRAIRIE FALCON WAY	4,045
TAPESTRY WAY	4,500
COUNTRY WALK LANE	3,469
TOTAL	26,442

SEE SHEET 14 FOR BIKE PATH QUANTITY

STRIPING

STREET NAME	STOP BAR AND LEGEND	DETAIL 21	TYPE BB MARKER
MOONBEAM WAY	2	96'	4
DANCER WAY	1	96'	5
MERLIN DRIVE	0	0	0
FALCON CREST WAY	3	144'	3
PRAIRIE FALCON WAY	4	192'	4
TAPESTRY WAY	5	240'	3
COUNTRY WALK LANE	0	0	3
TOTAL	15	768'	22




NOTE:
STRIPING AND SHADED AREAS TO BE SEALED
ARE DIAGRAMMATIC ONLY. SLURRY SEAL SHALL
BE PLACED BETWEEN THE LIP OF GUTTERS,
ENTIRE CUL-DE-SAC AND BIKE PATH WIDTH
AND SHALL END AT CURB RETURNS, UNLESS
OTHERWISE NOTED



Know what's below.
Call 811 before you dig.

NOTE:
ALL REFERENCES AND WRITTEN
DIMENSIONS SHALL TAKE
PREFERENCE OVER SCALED
DIMENSIONS AND SHALL BE
VERIFIED IN THE FIELD. ANY
DISCREPANCY SHALL BE BROUGHT
TO NOTICE OF THE ENGINEER
PRIOR TO THE COMMENCEMENT
OF ANY WORK.

Nathan B. Bray
NATHAN BRAY, P.E.
DIRECTOR OF DEVELOPMENT
SERVICES/CITY ENGINEER
5/27/20
PLANS APPROVAL DATE

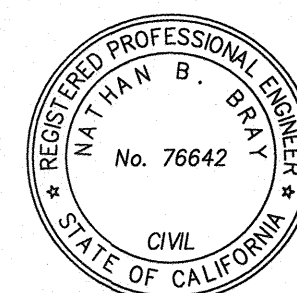

Stephen Fremming
STEPHEN FREMMING, P.E.
PRINCIPAL CIVIL ENGINEER
DATE: 5/27/20





CITY OF TURLOCK
DEVELOPMENT SERVICES
ENGINEERING DIVISION
156 S. BROADWAY, STE 150
(209) 668-5520

CONSTRUCTION PLAN
CAPITAL PROJECT #20-004
2020 SLURRY SEALS

VERIFY SCALE
BAR IS 1" ON
ORIGINAL DRAWING
0 6" 8" 1"
1"
IF NOT ONE INCH ON
THIS SHEET, ADJUST
SCALES ACCORDINGLY

DRAWN BY: RJ
REV. BY: --
CH. BY: SF
DATE: MAR 2020
SCALE: NONE
20-004 BASE.dwg

SHEET
16
OF 21

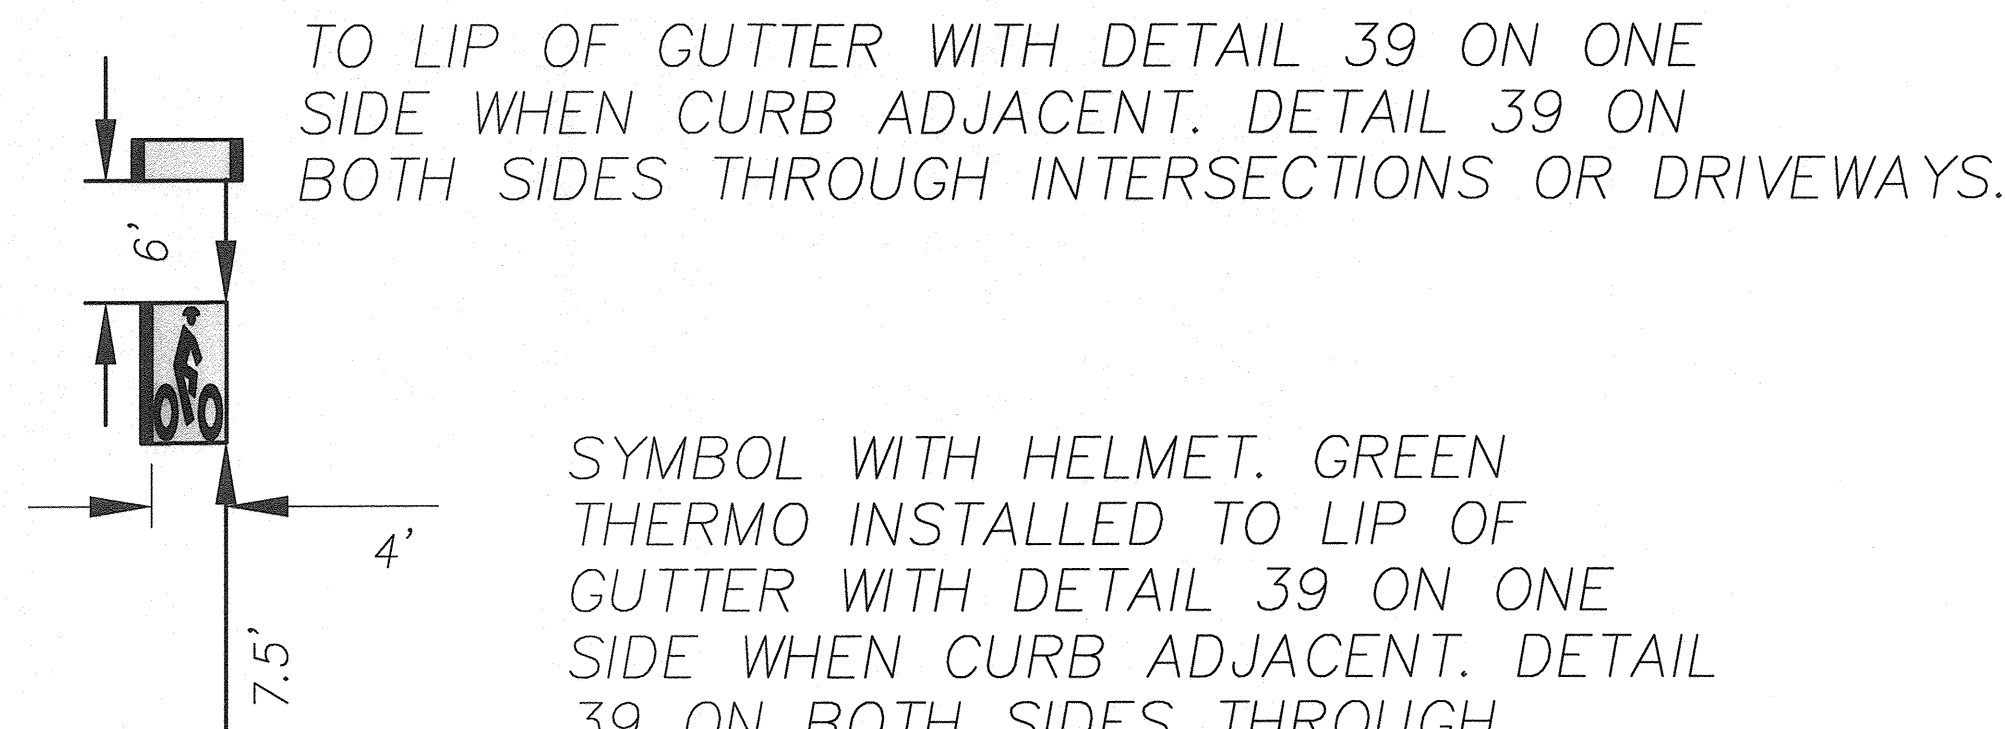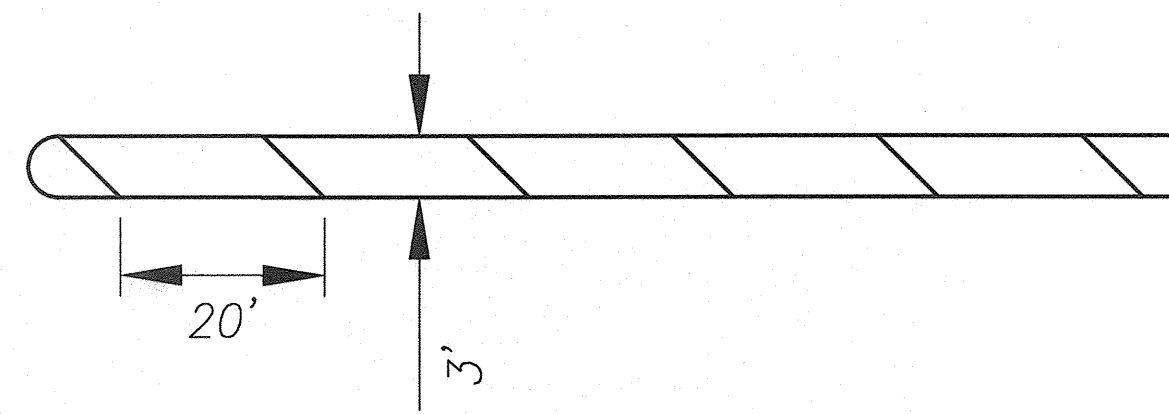

TO LIP OF GUTTER WITH DETAIL 39 ON ONE SIDE WHEN CURB ADJACENT. DETAIL 39 ON BOTH SIDES THROUGH INTERSECTIONS OR DRIVEWAYS.

SYMBOL WITH HELMET. GREEN THERMO INSTALLED TO LIP OF GUTTER WITH DETAIL 39 ON ONE SIDE WHEN CURB ADJACENT. DETAIL 39 ON BOTH SIDES THROUGH INTERSECTIONS OR DRIVEWAYS. (5 FOOT BIKE LANE = 30 S.F. AND 6 FOOT BIKE LANE = 40 S.F.)

SLURRY SEAL



STREET NAME	AREA (S.Y.)
CHRISTOFFERSEN PARKWAY	1,719
GEER ROAD	5,753
FULLERTON DRIVE	3,534
TOTAL	11,006

STRIPING

STREET NAME	TYPE IV(L) ARROW	TYPE IV(R) ARROW	TYPE VI ARROW	CROSSWALK (W)	STOP BAR AND LEGEND	TYPE BB MARKER	BIKE LEGEND	SHARROW
CHRISTOFFERSEN PARKWAY	0	1	1	300 SF	0	1	1	2
GEER ROAD	4	6	3	0	0	2	2	0
FULLERTON DRIVE	0	0	0	210 SF	1	2	0	0
TOTALS	4	7	4	510 SF	1	5	3	2

STRIPING

STREET NAME	DETAIL 11	DETAIL 21	DETAIL 26	DETAIL 37B	DETAIL 38	DETAIL 38A	DETAIL 38C	DETAIL 39	4" WHITE	GREEN THERMO	"RIGHT" LEGEND	"TURN" LEGEND	"ONLY" LEGEND
CHRISTOFFERSEN PARKWAY	290'	0	273'	0	0	72'	72'	136'	12'	174 SF	0	0	0
GEER ROAD	1,162'	0	1,157	545'	315'	125'	0	425'	0	0	1	1	1
FULLERTON DRIVE	0	615'	0	0	0	0	0	0	0	0	0	0	0
TOTALS	1,452'	615'	1,430'	545'	315'	197'	72'	561'	12'	174 SF	1	1	1

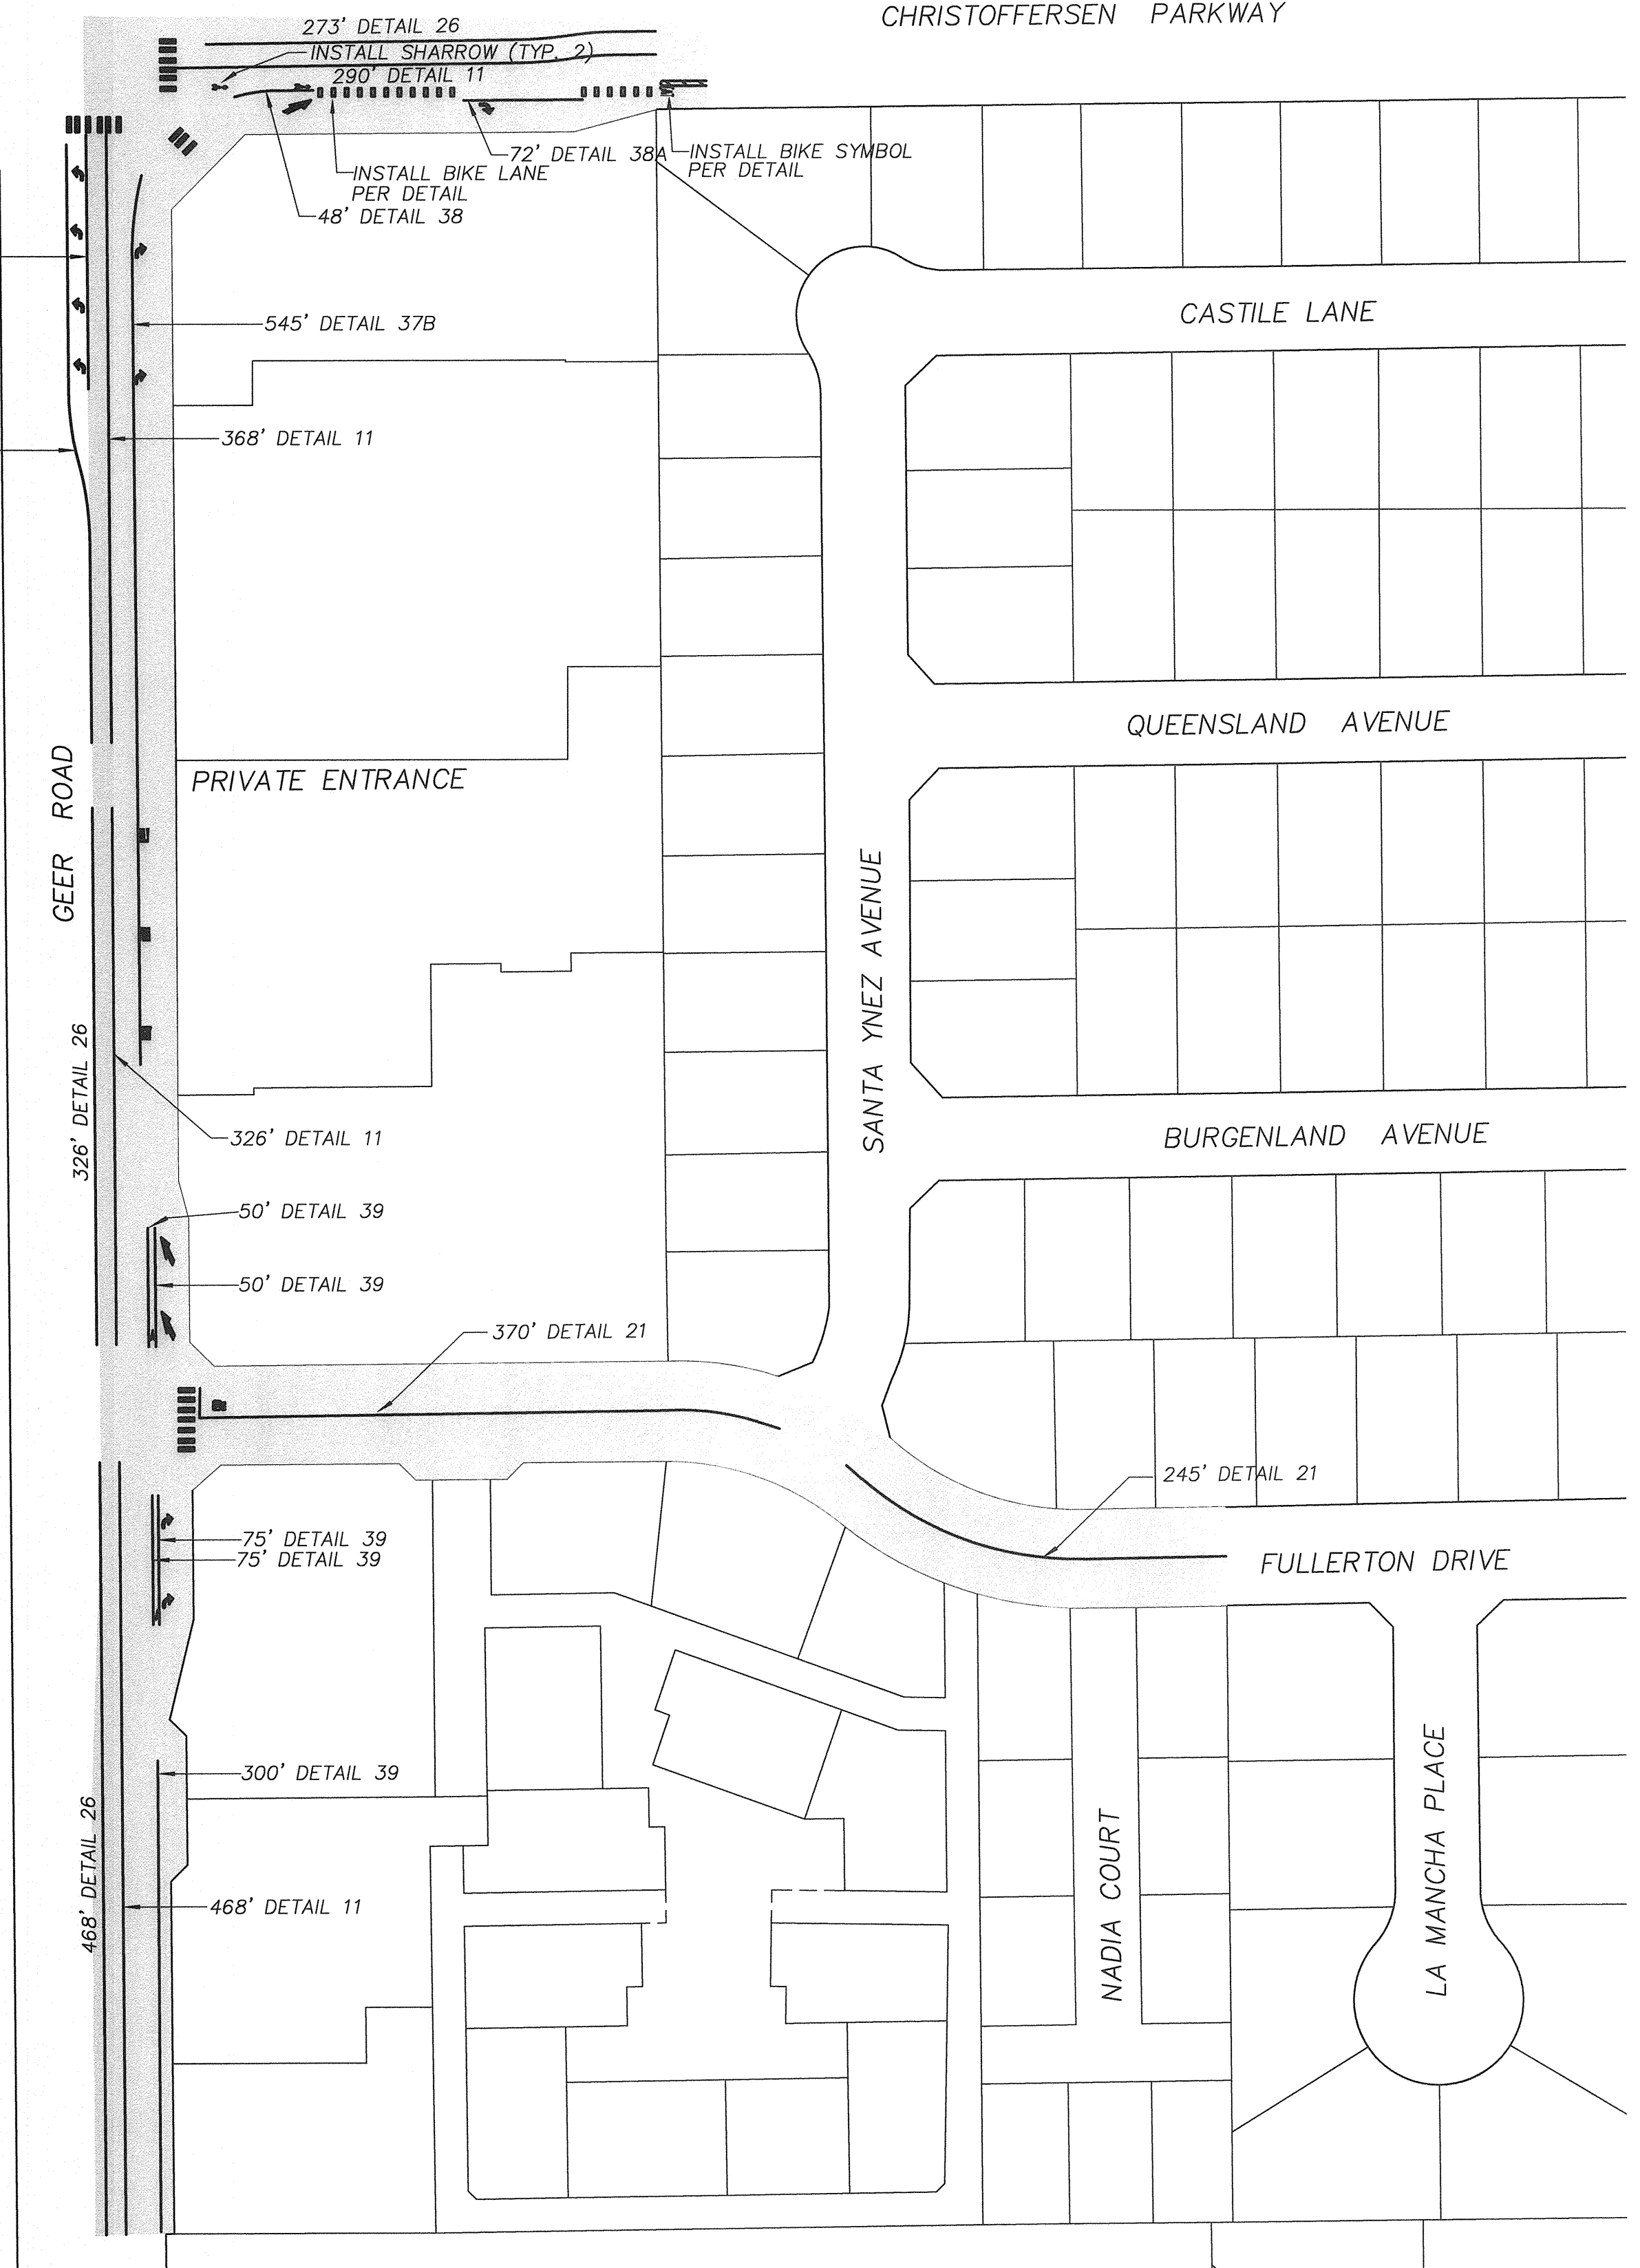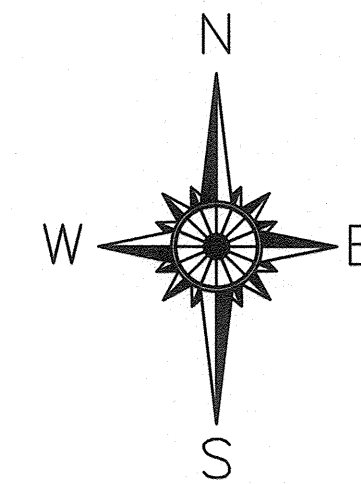

NOTE:
STRIPING AND SHADED AREAS TO BE SEALED ARE DIAGRAMMATIC ONLY. SLURRY SEAL SHALL BE PLACED BETWEEN THE LIP OF GUTTERS, ENTIRE CUL-DE-SAC AND BIKE PATH WIDTH AND SHALL END AT CURB RETURNS, UNLESS OTHERWISE NOTED



Know what's below.
Call 811 before you dig.

NOTE:
ALL REFERENCES AND WRITTEN DIMENSIONS SHALL TAKE PREFERENCE OVER SCALED DIMENSIONS AND SHALL BE VERIFIED IN THE FIELD. ANY DISCREPANCY SHALL BE BROUGHT TO NOTICE OF THE ENGINEER PRIOR TO THE COMMENCEMENT OF ANY WORK.

NATHAN BRAY, P.E.
DIRECTOR OF DEVELOPMENT SERVICES/CITY ENGINEER
5/27/20
PLANS APPROVAL DATE



STEPHEN FREMMING, P.E.
PRINCIPAL CIVIL ENGINEER
DATE: 5/27/20





CITY OF TURLOCK
DEVELOPMENT SERVICES
ENGINEERING DIVISION
156 S. BROADWAY, STE 150
(209) 668-5520

CONSTRUCTION PLAN
CAPITAL PROJECT #20-004
2020 SLURRY SEALS

VERIFY SCALE
BAR IS 1" ON ORIGINAL DRAWING
0 6" 8" 1"
IF NOT ONE INCH ON THIS SHEET, ADJUST SCALES ACCORDINGLY

DRAWN BY: RJ
REV. BY: --
CH. BY: SF
DATE: MAR 2020
SCALE: NONE
20-004 BASE.dwg

SHEET
17
OF 21

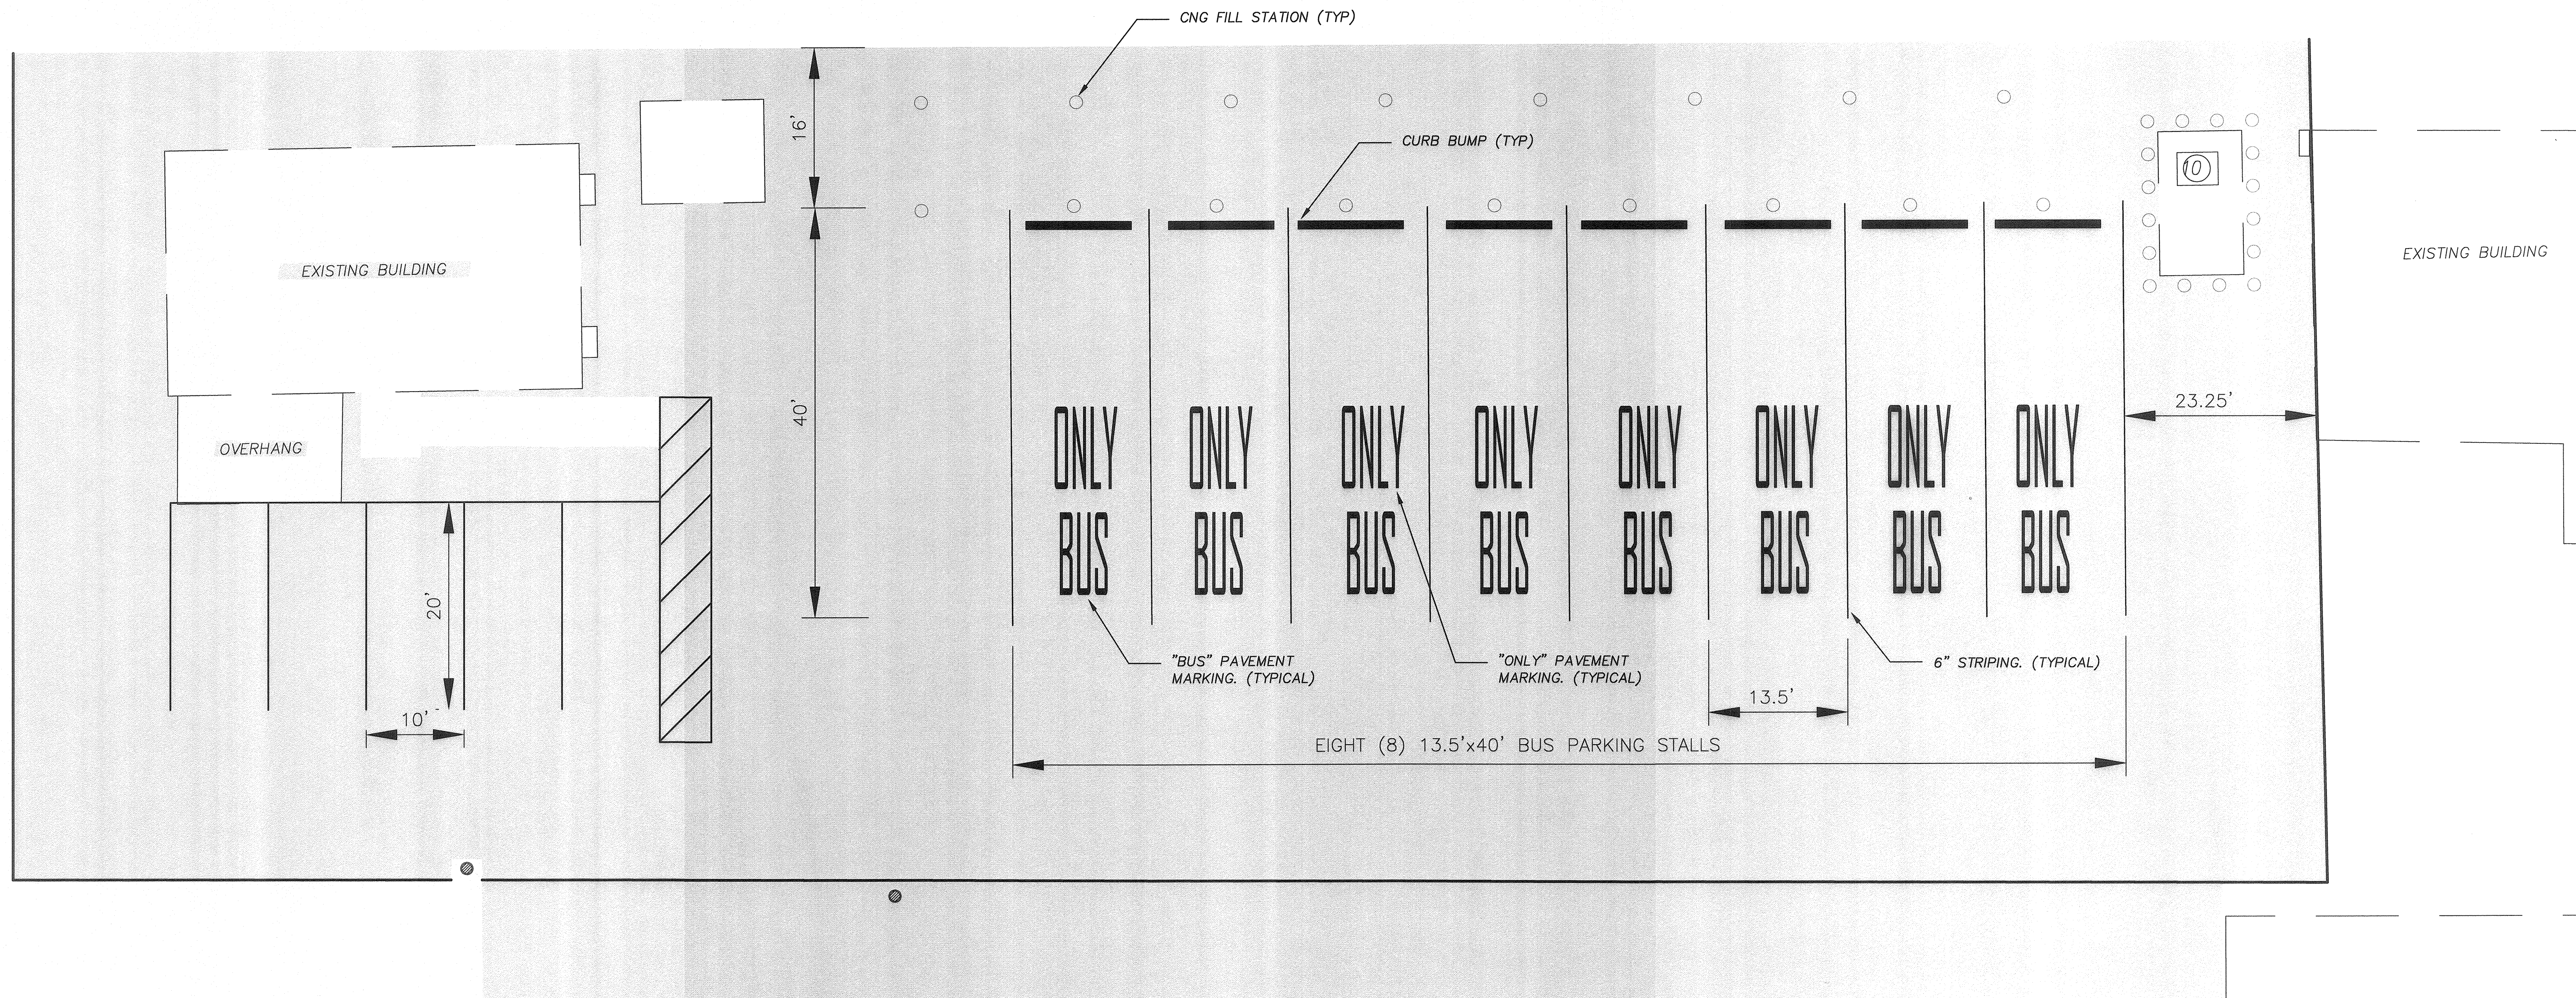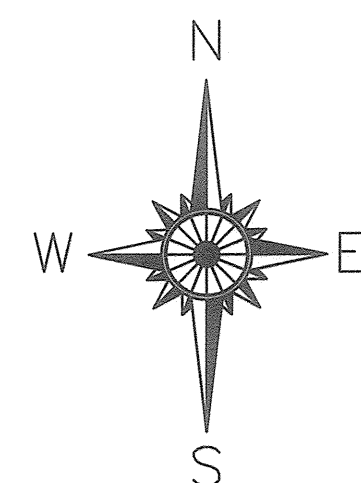

PARKING AREA SEAL

STREET NAME	AREA (S.Y.)
CITY OF TURLOCK CORPORATION YARD	4,582
TOTAL	4,582

*INCLUDES QUANTITIES FOR SHEET 19

STRIPING

STREET NAME	"BUS" PAVEMENT MARKING	"ONLY" PAVEMENT MARKING	"NO" PAVEMENT MARKING	"PARKING" MARKING	6" PAINT
CITY OF TURLOCK CORPORATION YARD	19	19	2	2	1,000 LF (W)
TOTALS	19	19	2	2	1,000 LF (W)

(W) = WHITE


NOTE:
STRIPING AND SHADED AREAS TO BE SEALED
ARE DIAGRAMMATIC ONLY. SLURRY SEAL SHALL
BE PLACED BETWEEN THE LIP OF GUTTERS,
ENTIRE CUL-DE-SAC AND BIKE PATH WIDTH
AND SHALL END AT CURB RETURNS, UNLESS
OTHERWISE NOTED



Know what's below.
Call 811 before you dig.

NOTE:
ALL REFERENCES AND WRITTEN
DIMENSIONS SHALL TAKE
PREFERENCE OVER SCALED
DIMENSIONS AND SHALL BE
VERIFIED IN THE FIELD. ANY
DISCREPANCY SHALL BE BROUGHT
TO NOTICE OF THE ENGINEER
PRIOR TO THE COMMENCEMENT
OF ANY WORK.

Nathan Bray
NATHAN BRAY, P.E.
DIRECTOR OF DEVELOPMENT
SERVICES/CITY ENGINEER
5/27/20
PLANS APPROVAL DATE

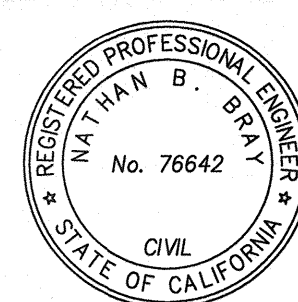

Stephen Fremming
STEPHEN FREMMING, P.E.
PRINCIPAL CIVIL ENGINEER
DATE: 5/22/20




CITY OF TURLOCK
DEVELOPMENT SERVICES
ENGINEERING DIVISION
156 S. BROADWAY, STE 150
(209) 668-5520

CONSTRUCTION PLAN
CAPITAL PROJECT #20-004
2020 SLURRY SEALS


VERIFY SCALE
BAR IS 1" ON
ORIGINAL DRAWING
0 6" 8" 1"
1"
IF NOT ONE INCH ON
THIS SHEET, ADJUST
SCALES ACCORDINGLY

DRAWN BY: RJ
REV. BY: --
CH. BY: SF
DATE: MAR 2020
SCALE: NONE
20-004 BASE.dwg

SHEET
18
OF 21

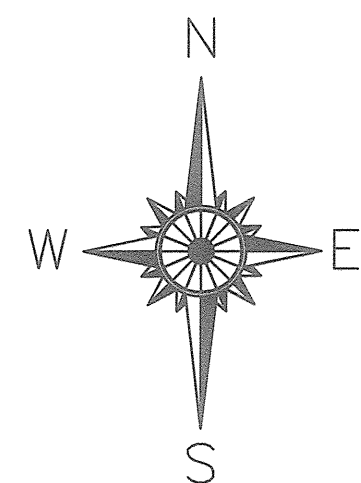

EXISTING BUILDING

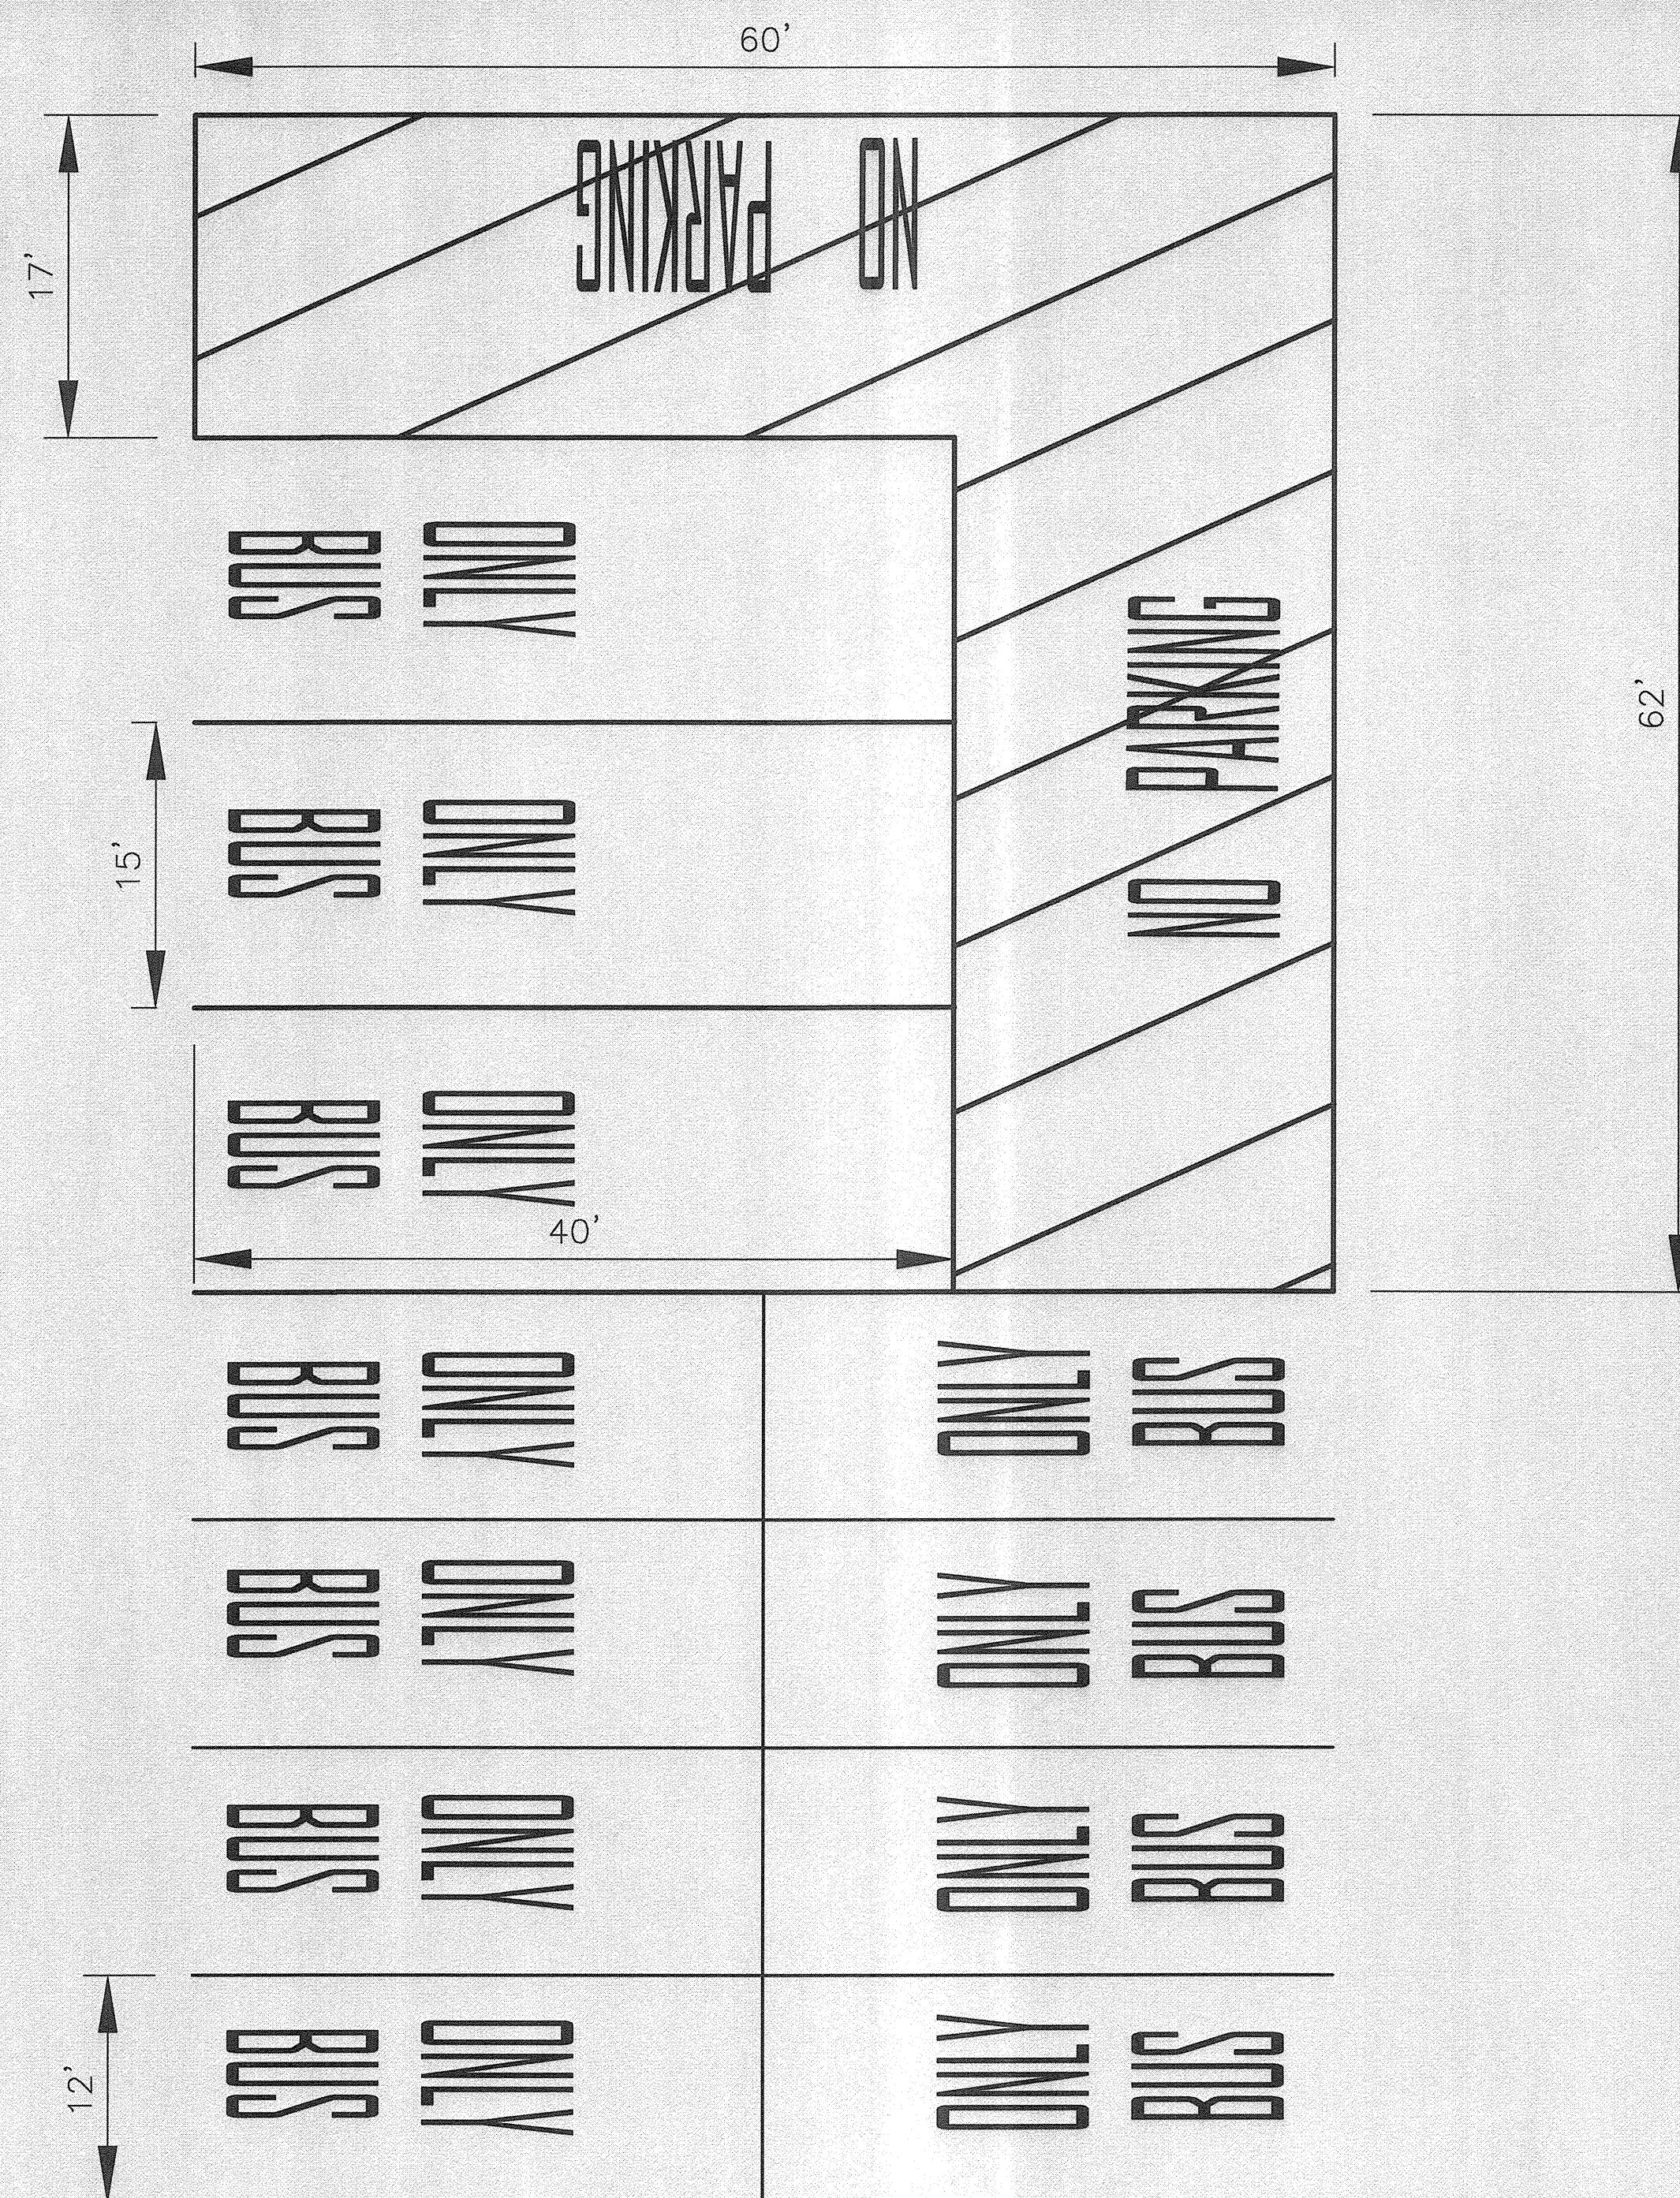

CONTAINER

EXISTING BUILDING

NOTE:
STRIPING AND SHADED AREAS TO BE SEALED
ARE DIAGRAMMATIC ONLY. SLURRY SEAL SHALL
BE PLACED BETWEEN THE LIP OF GUTTERS,
ENTIRE CUL-DE-SAC AND BIKE PATH WIDTH
AND SHALL END AT CURB RETURNS, UNLESS
OTHERWISE NOTED



Know what's below.
Call 811 before you dig.

NOTE:
ALL REFERENCES AND WRITTEN
DIMENSIONS SHALL TAKE
PREFERENCE OVER SCALED
DIMENSIONS AND SHALL BE
VERIFIED IN THE FIELD. ANY
DISCREPANCY SHALL BE BROUGHT
TO NOTICE OF THE ENGINEER
PRIOR TO THE COMMENCEMENT
OF ANY WORK.

NATHAN BRAY, P.E.
DIRECTOR OF DEVELOPMENT
SERVICES/CITY ENGINEER
5/27/20
PLANS APPROVAL DATE



STEPHEN FREMMING, P.E.
PRINCIPAL CIVIL ENGINEER
DATE: 5/22/20





CITY OF TURLOCK
DEVELOPMENT SERVICES
ENGINEERING DIVISION
156 S. BROADWAY, STE 150
(209) 668-5520

CONSTRUCTION PLAN
CAPITAL PROJECT #20-004
2020 SLURRY SEALS

VERIFY SCALE
BAR IS 1" ON
ORIGINAL DRAWING
0 6" 8" 1"
IF NOT ONE INCH ON
THIS SHEET, ADJUST
SCALES ACCORDINGLY

DRAWN BY: RJ
REV. BY: --
CH. BY: SF
DATE: MAR 2020
SCALE: NONE
20-004 BASE.dwg

SHEET
19
OF 21

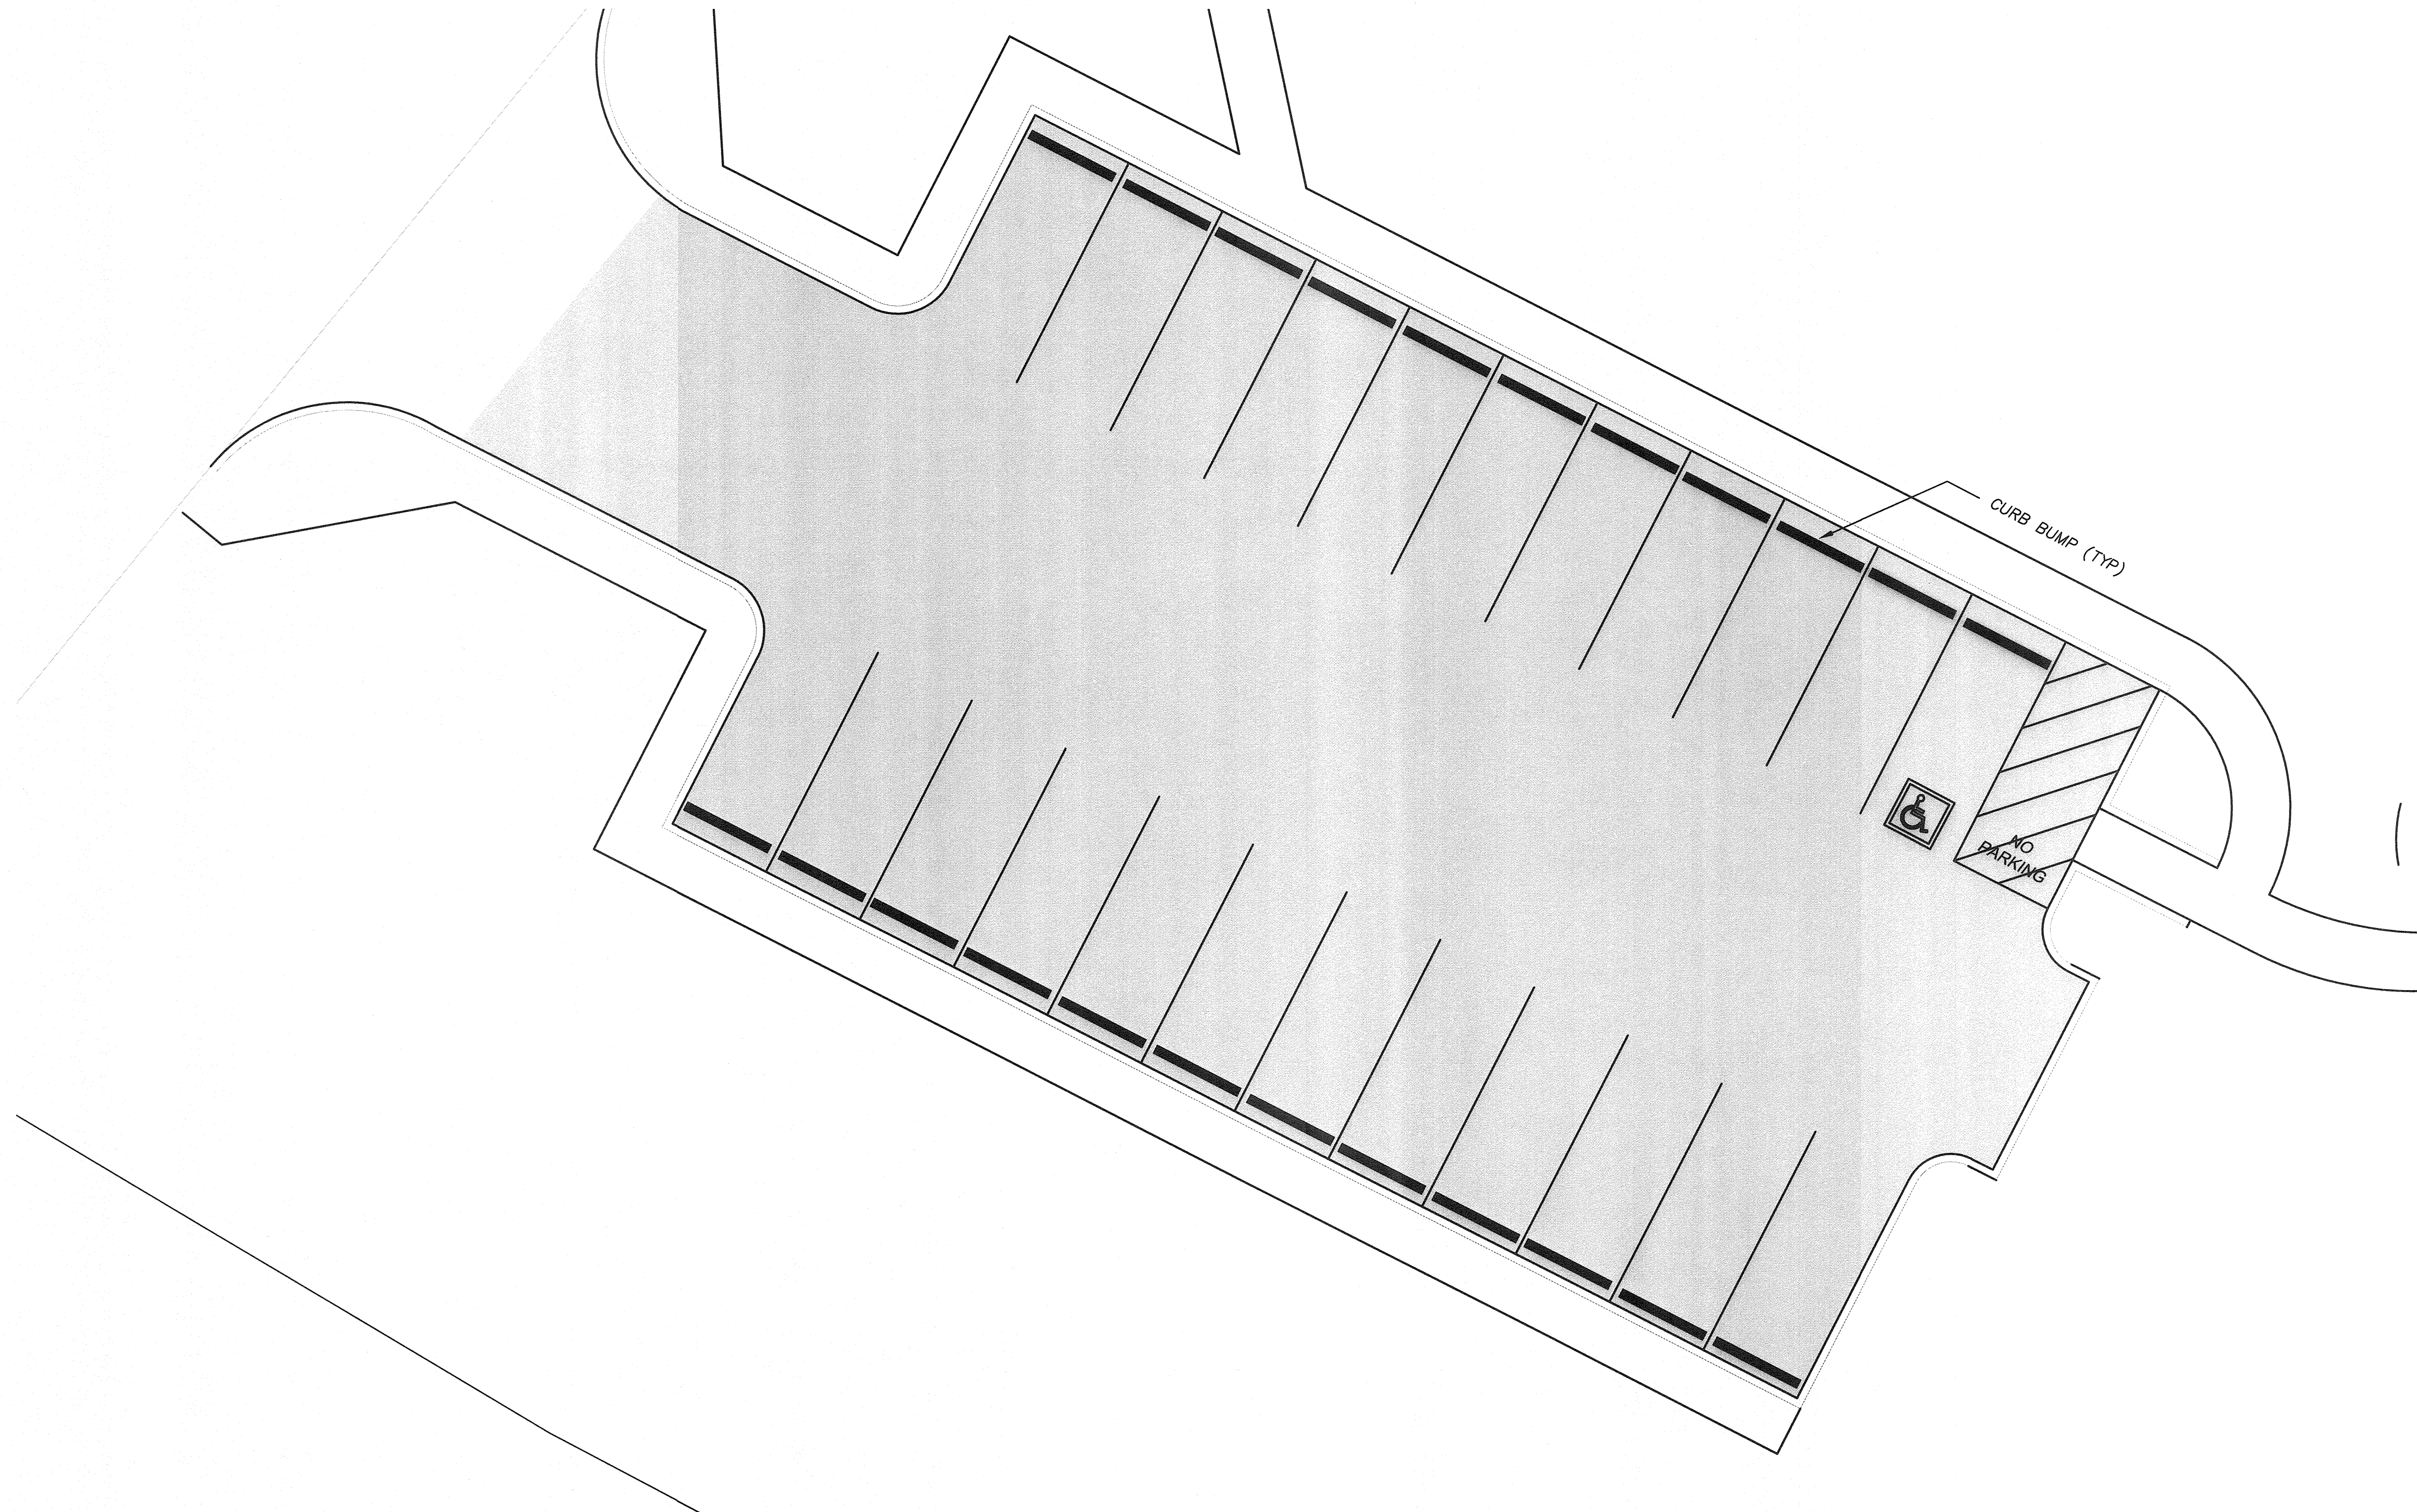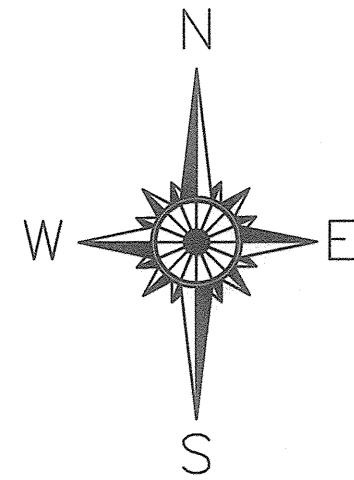

PARKING AREA SEAL		STRIPING			
STREET NAME	AREA (S.Y.)	STREET NAME	"NO PARKING" LEGEND	ACCESSIBLE LEGEND	6" STRIPING
CITY OF TURLOCK TRANSIT PARKING LOT	8,206	CITY OF TURLOCK TRANSIT PARKING LOT	1	1	526 LF (W)
TOTAL	8,206	TOTALS	1	1	526 LF (W)

(W) = WHITE

NOTE:
STRIPING AND SHADED AREAS TO BE SEALED
ARE DIAGRAMMATIC ONLY. SLURRY SEAL SHALL
BE PLACED BETWEEN THE LIP OF GUTTERS,
ENTIRE CUL-DE-SAC AND BIKE PATH WIDTH
AND SHALL END AT CURB RETURNS, UNLESS
OTHERWISE NOTED



Know what's below.
Call 811 before you dig.

NOTE:
ALL REFERENCES AND WRITTEN
DIMENSIONS SHALL TAKE
PREFERENCE OVER SCALED
DIMENSIONS AND SHALL BE
VERIFIED IN THE FIELD. ANY
DISCREPANCY SHALL BE BROUGHT
TO NOTICE OF THE ENGINEER
PRIOR TO THE COMMENCEMENT
OF ANY WORK.

Nathan B. Bray
NATHAN BRAY, P.E.
DIRECTOR OF DEVELOPMENT
SERVICES/CITY ENGINEER
5/27/20
PLANS APPROVAL DATE



Stephen Fremming
STEPHEN FREMMING, P.E.
PRINCIPAL CIVIL ENGINEER
DATE: 5/27/20



CITY OF TURLOCK
DEVELOPMENT SERVICES
ENGINEERING DIVISION
156 S. BROADWAY, STE 150
(209) 668-5520

CONSTRUCTION PLAN
CAPITAL PROJECT #20-004
2020 SLURRY SEALS

VERIFY SCALE
BAR IS 1" ON
ORIGINAL DRAWING
0 6" 8" 1"
IF NOT ONE INCH ON
THIS SHEET, ADJUST
SCALES ACCORDINGLY

DRAWN BY: RJ
REV. BY: --
CH. BY: SF
DATE: MAR 2020
SCALE: NONE
20-004 BASE.dwg

SHEET
20
OF 21

SLURRY SEAL	
STREET NAME	AREA (S.Y.)
N. TULLY ROAD	4,191
HENRY WAY	1,792
EDDO WAY	840
HOMER WAY	952
TOTAL	7,776

STRIPING					
STREET NAME	DETAIL 21	DETAIL 39	DETAIL 39A	TYPE BB	STOP BAR AND LEGEND
N. TULLY ROAD	728'	1,051'	434'	3	0
HENRY WAY	48'	0	0	2	1
EDDO WAY	0	0'	0	0	0
HOMER WAY	48'	0'	0	2	1
TOTAL	824'	1,051'	434'	7	2



NOTE:
STRIPING AND SHADED AREAS TO BE SEALED
ARE DIAGRAMMATIC ONLY. SLURRY SEAL SHALL
BE PLACED BETWEEN THE LIP OF GUTTERS,
ENTIRE CUL-DE-SAC AND BIKE PATH WIDTH
AND SHALL END AT CURB RETURNS, UNLESS
OTHERWISE NOTED



Know what's below.
Call 811 before you dig.

NOTE:
ALL REFERENCES AND WRITTEN
DIMENSIONS SHALL TAKE
PREFERENCE OVER SCALED
DIMENSIONS AND SHALL BE
VERIFIED IN THE FIELD. ANY
DISCREPANCY SHALL BE BROUGHT
TO NOTICE OF THE ENGINEER
PRIOR TO THE COMMENCEMENT
OF ANY WORK.

Nathan B. Bray
NATHAN BRAY, P.E.
DIRECTOR OF DEVELOPMENT
SERVICES/CITY ENGINEER
5/27/20
PLANS APPROVAL DATE



Stephen Fremming
STEPHEN FREMMING, P.E.
PRINCIPAL CIVIL ENGINEER
DATE: 5/27/20



CITY OF TURLOCK
DEVELOPMENT SERVICES
ENGINEERING DIVISION
156 S. BROADWAY, STE 150
(209) 668-5520

CONSTRUCTION PLAN
CAPITAL PROJECT #20-004
2020 SLURRY SEALS

VERIFY SCALE
BAR IS 1" ON
ORIGINAL DRAWING
0 6" 6" 1"
IF NOT ONE INCH ON
THIS SHEET, ADJUST
SCALES ACCORDINGLY

DRAWN BY: RJ
REV. BY: --
CH. BY: SF
DATE: MAR 2020
SCALE: NONE
20-004 BASE.dwg

SHEET
21
OF 21